


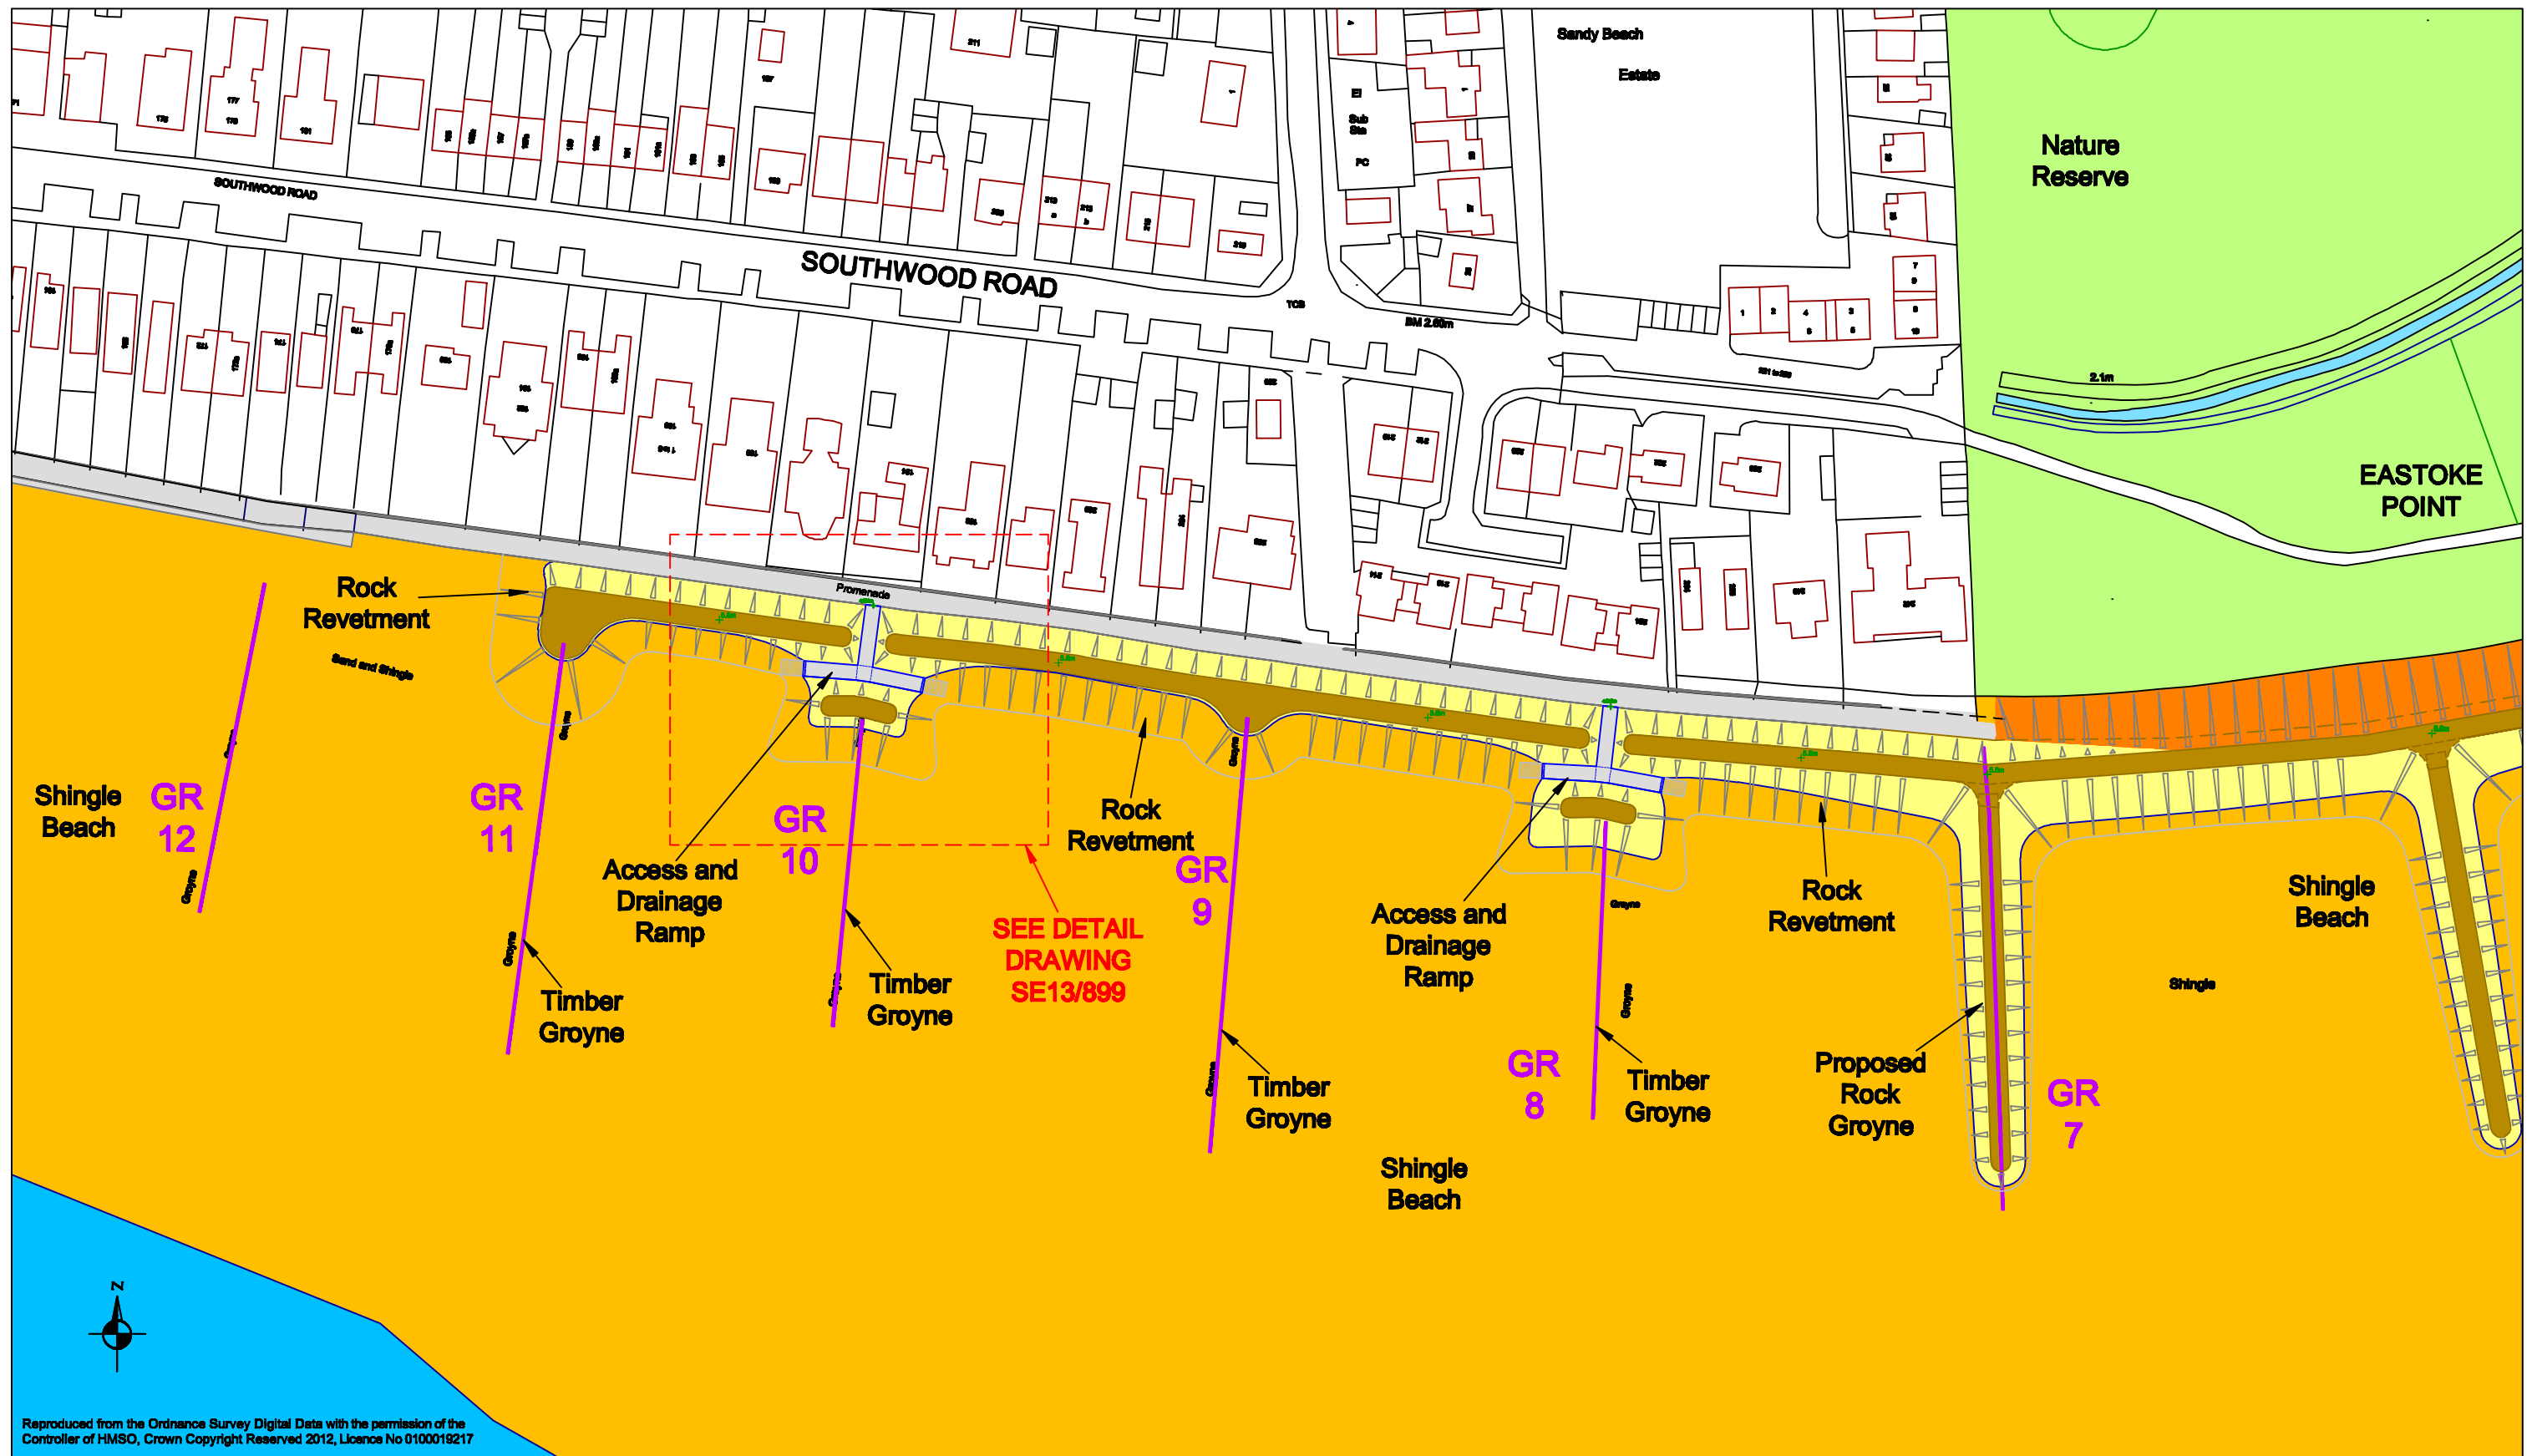

Reproduced from the Ordnance Survey Digital Data with the permission of the
Controller of HMSO, Crown Copyright Reserved 2012, Licence No 0100019217



EASTERN SOLENT | COASTAL PARTNERSHIP

TITLE			
EASTOKE POINT WORKS 2012 PLANNING PERMISSION PLAN OF EASTOKE POINT REVETMENT SHOWING ACCESS AND DRAINAGE RAMPS			
DRAWN BY BJR		CHECKED BY	DRG No. SE13/898
DATE SEP 2012		DIR NAME P:\CTBC\MP\EP\EP\CPWD\2009\CPD	
SCALE 1:1250 @A3		CAD NAME SE13 898 EPW PP P'AD'	

REV	DESCRIPTION	DATE	INIT'S