

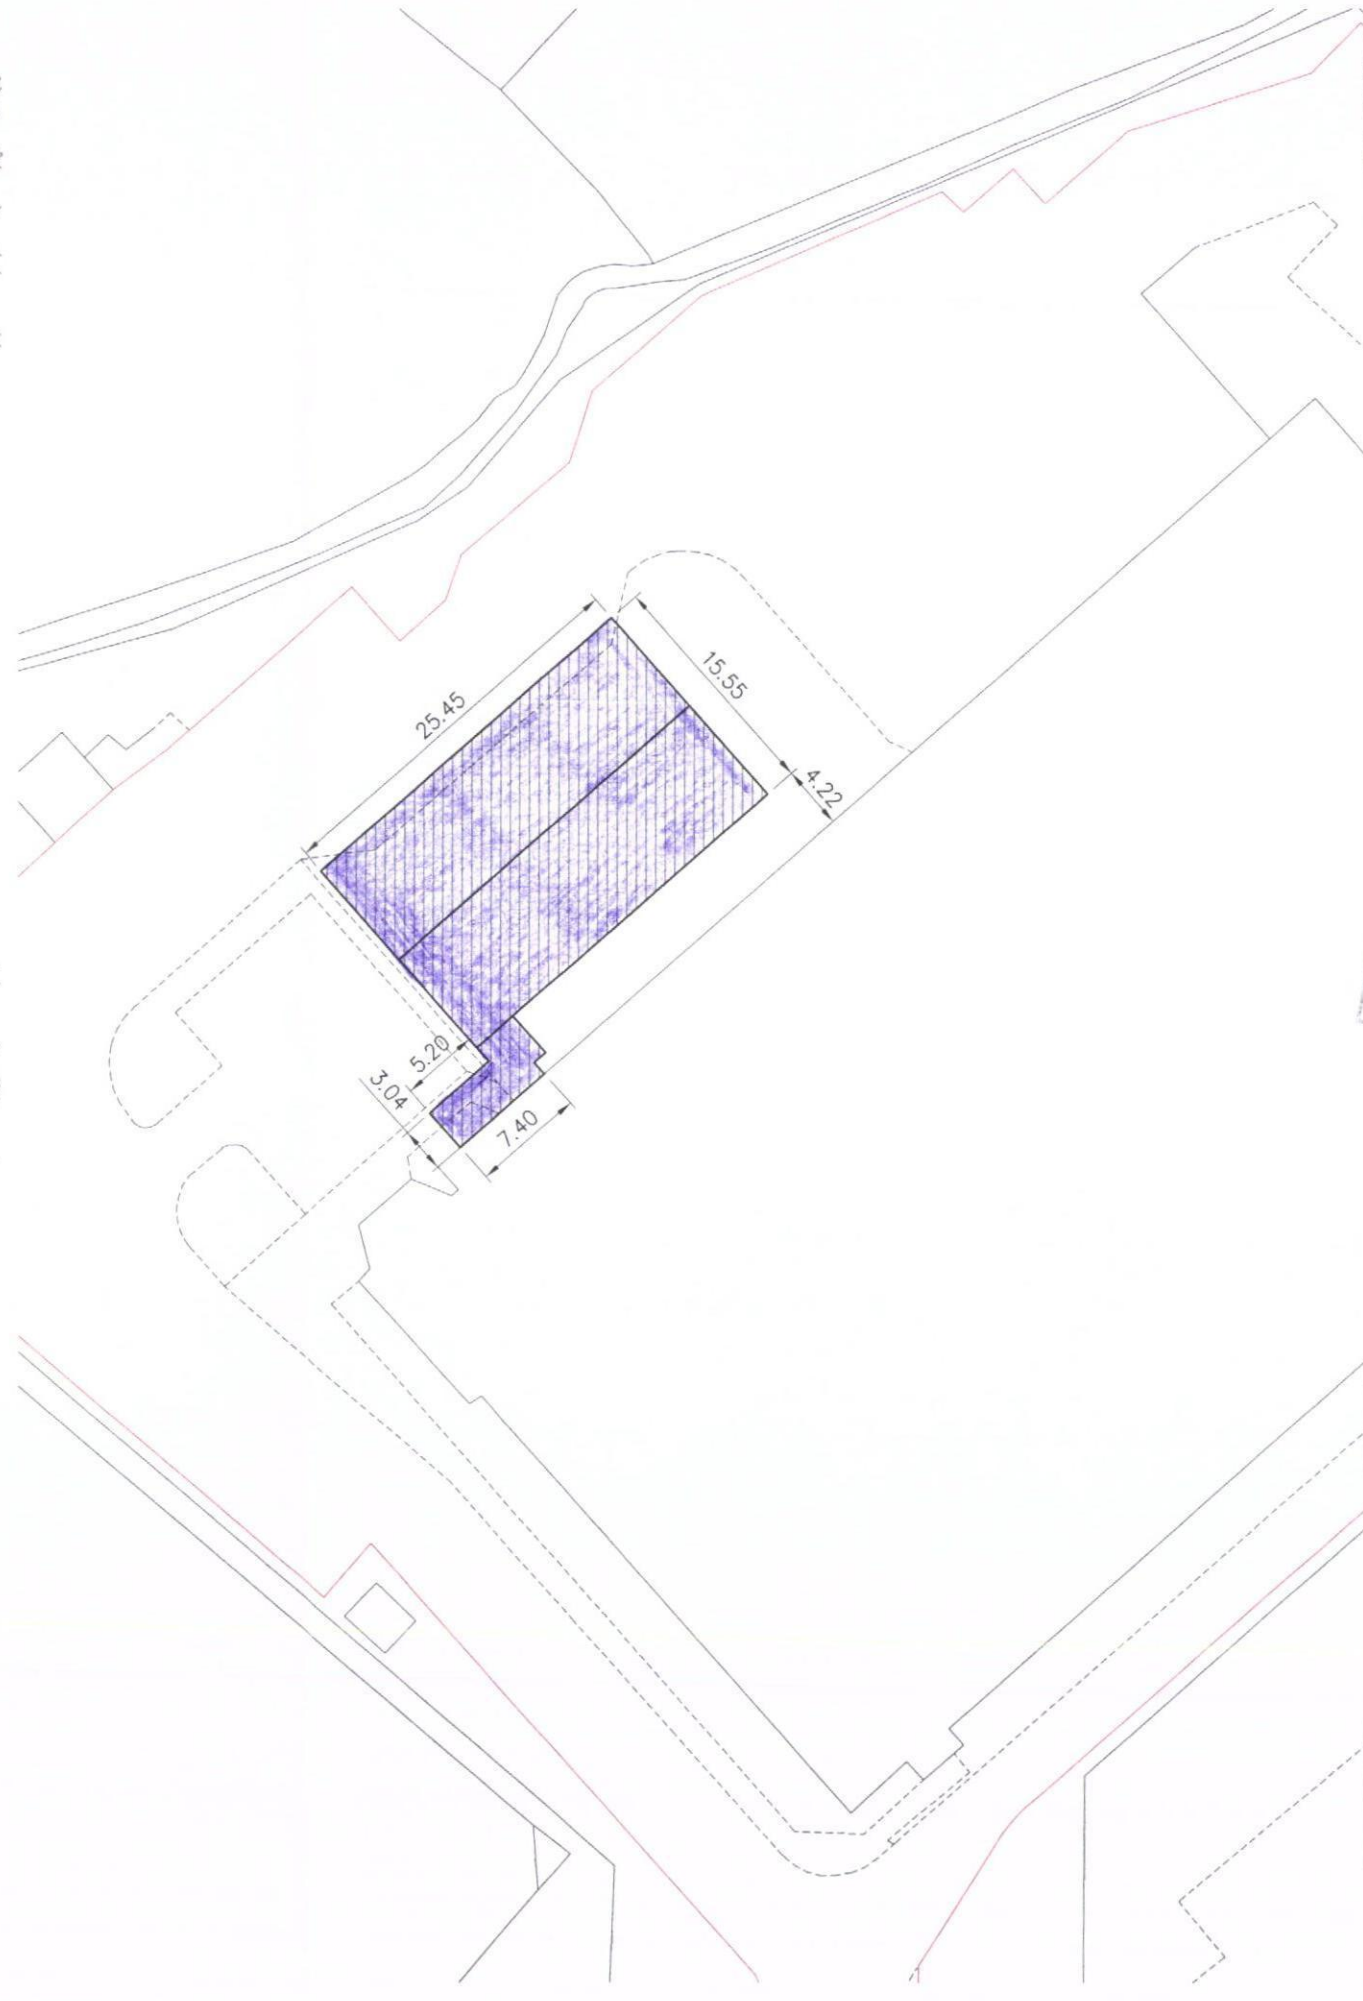
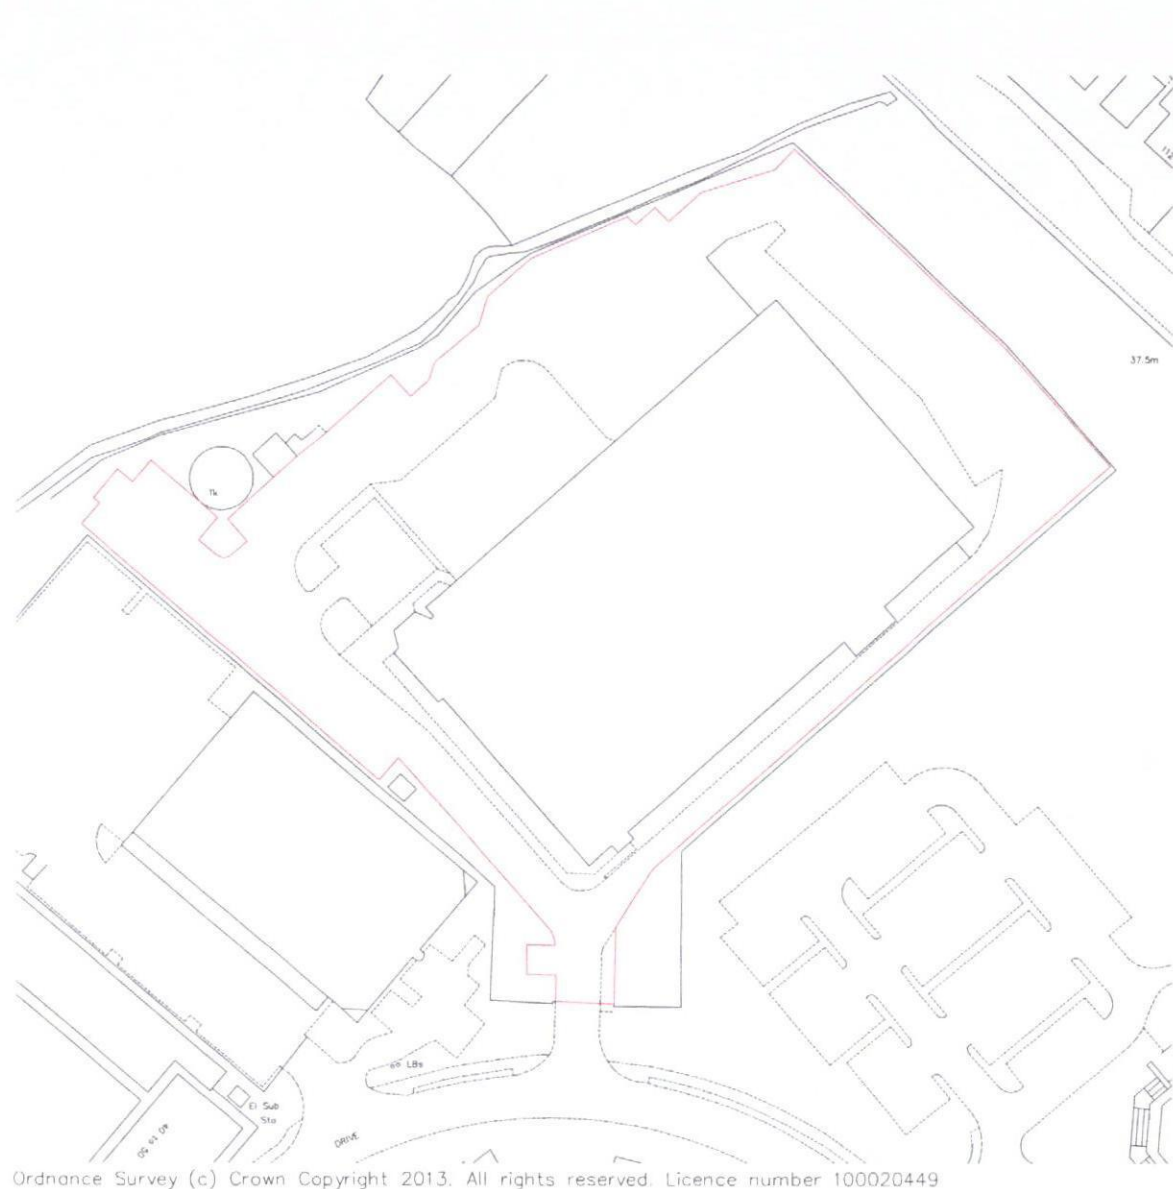


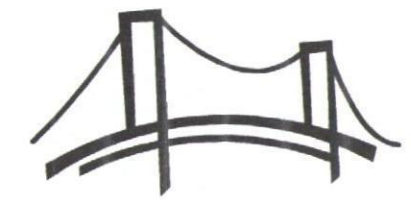

Site Address:
Hampshire Cosmetics Ltd
Brambles House
Waterberry Drive
Waterlooville
PO7 7UW

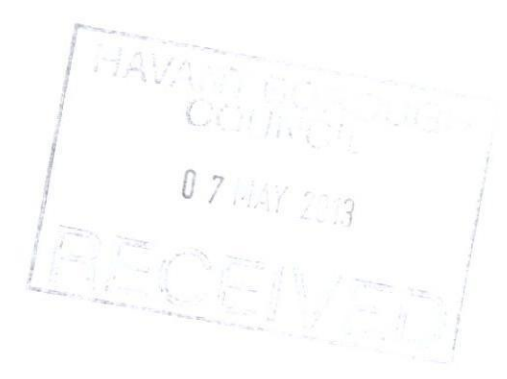

ARVdesign

Rev	Comment	Date
Designer: Ross Vinter		

Client: Smart-Space Buildings Ltd

Project: New Warehouse & Link Building
for Hampshire Cosmetics, Waterloooville

Title: Site Locations & Block Plan

Job No.	20199
Drawing No.	DRG01
Revision No.	00
Scale:	1:1250, 1:500 @ A3

© ARV Design
4 Long Rigg, South Queensferry, EH30 9WN
www.arvdesign.co.uk ross@arvdesign.co.uk
07921 993 680