


**PROPOSED SINGLE STOREY REAR ADDITION.
1A, THORNEY VIEW, ST PETERS ROAD, HAYLING ISLAND, HANTS.
FOR A. KEIR.**

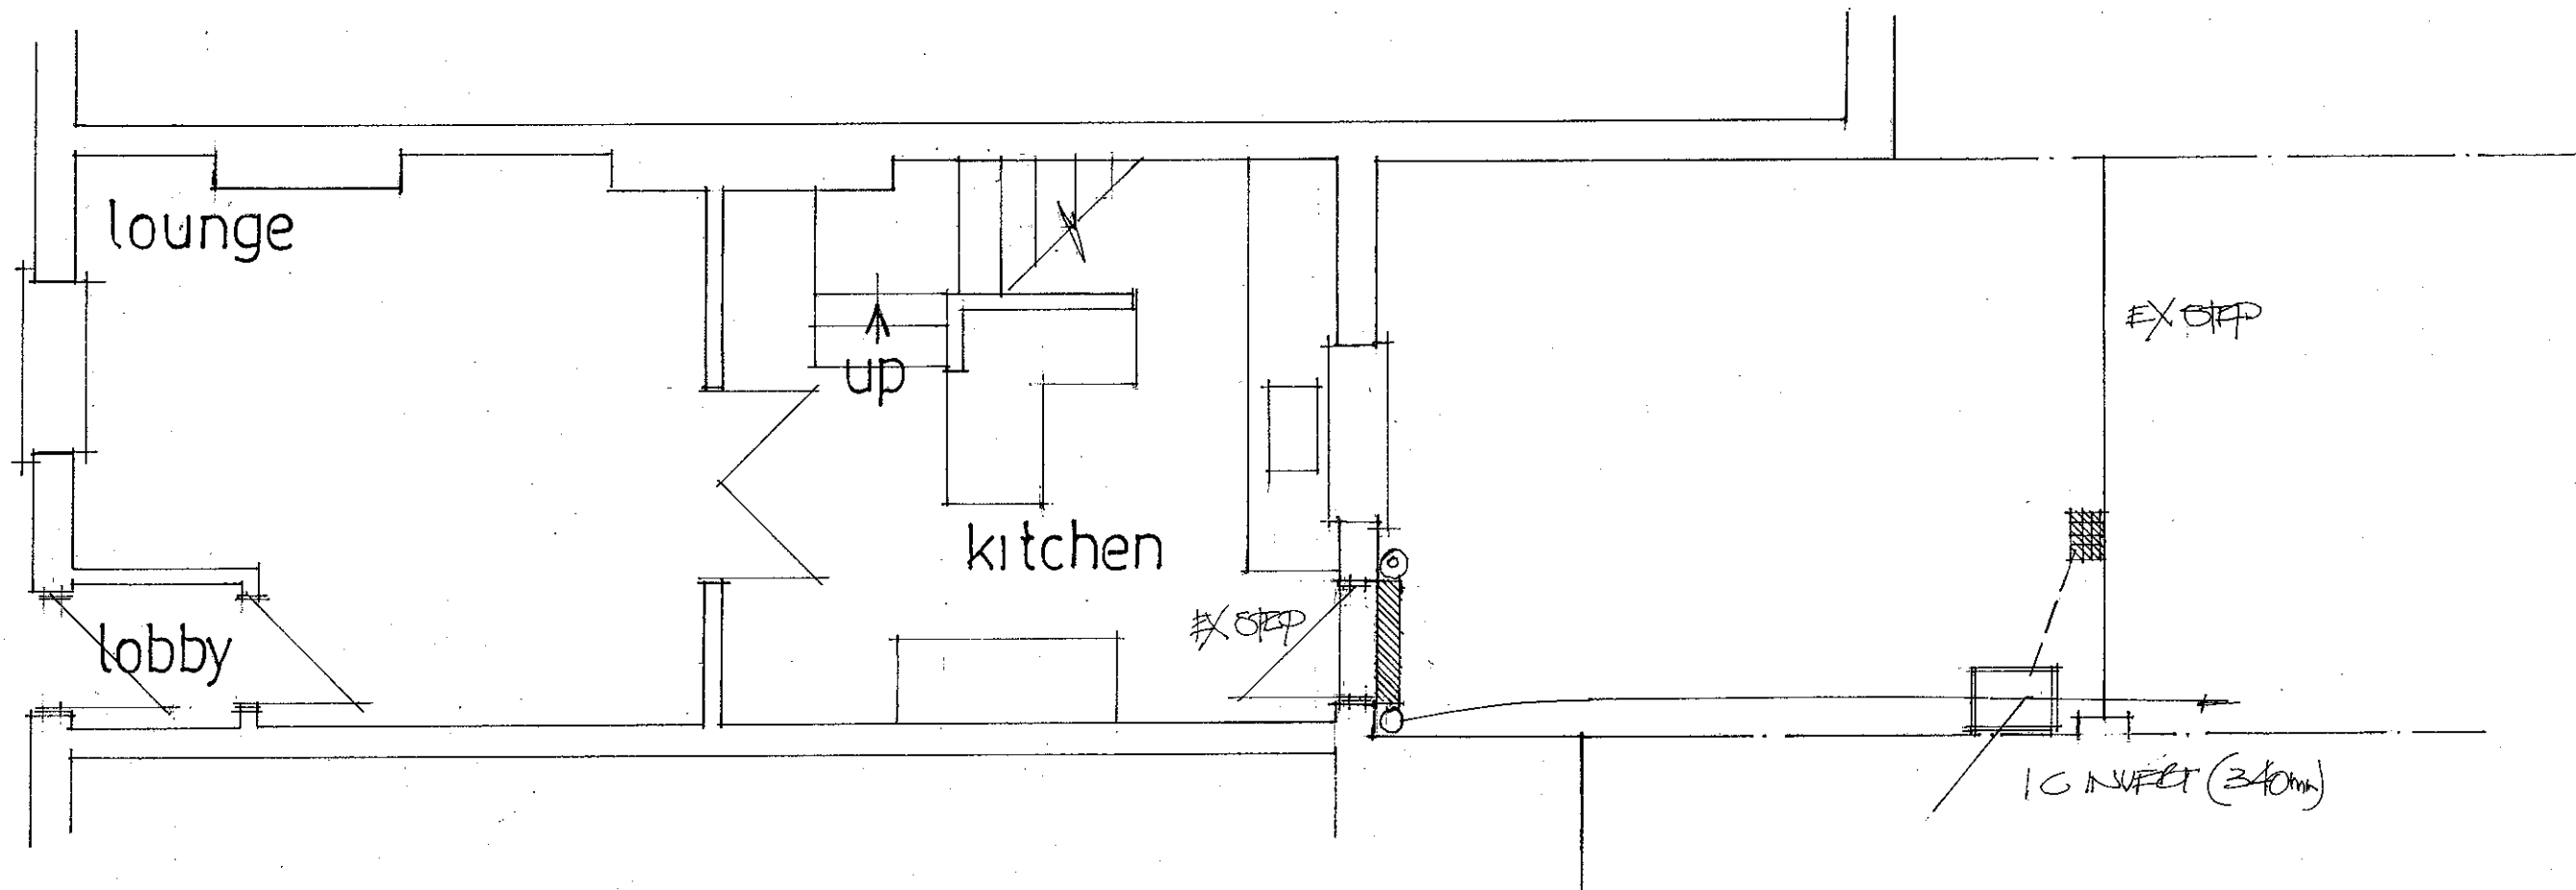

EXISTING GROUND FLOOR

date july 2013
scale 1:50

PETER J. WALKER MRICS
CHARTERED SURVEYOR
182 SEAFRONT, HAYLING ISLAND, HANTS
PO11 9 AN

TEL: 02392 467571