
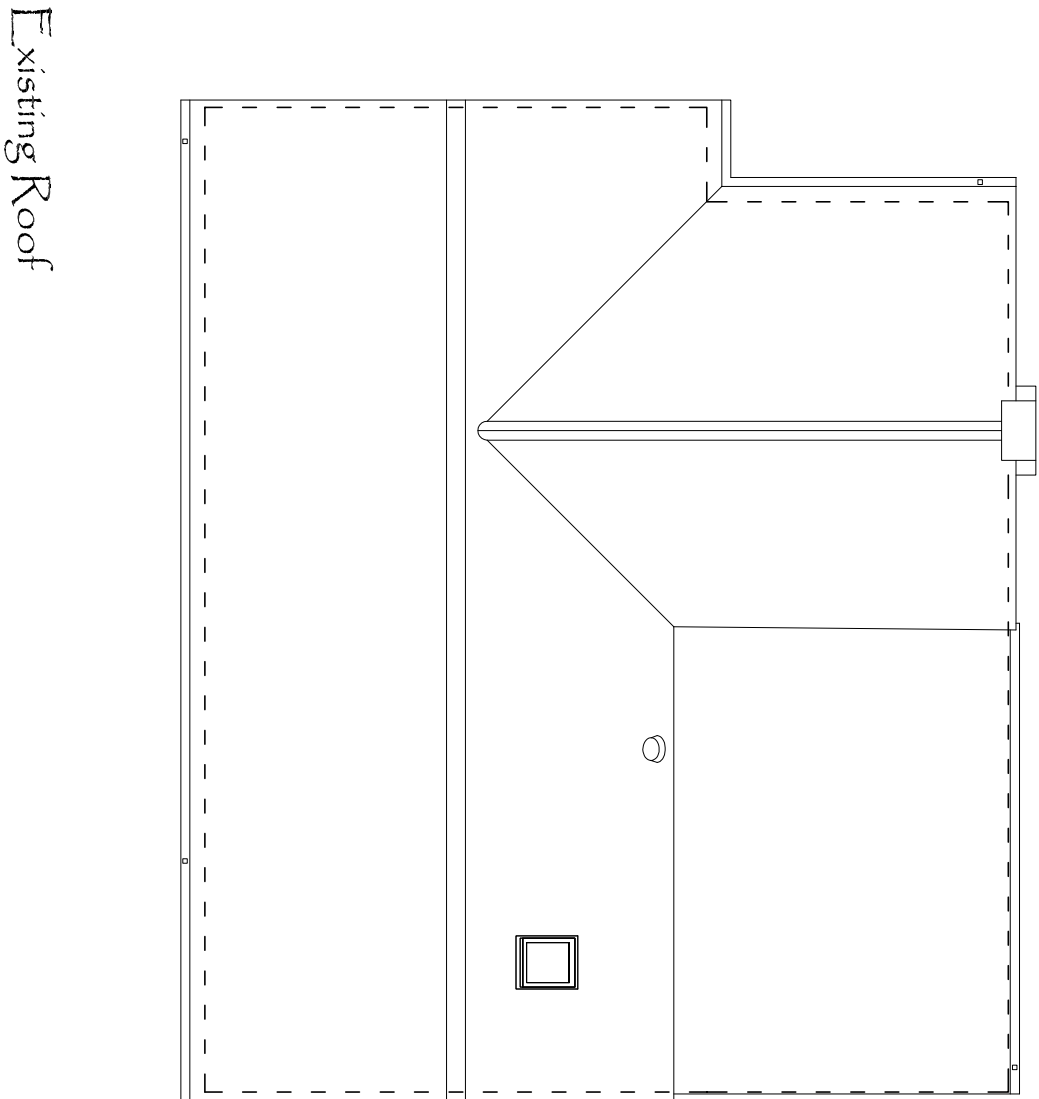


PHYSICAL SCALE IN METERS @ 1:100

NOTES:
This drawing has been produced solely for PLANNING/DESIGN.
Do not Scale from this Drawing except for planning purposes.
Any drainage shown is presumed taken from record drawings
and to be checked before commencement on site.
This drawing is the copyright of MF Designs Ltd.

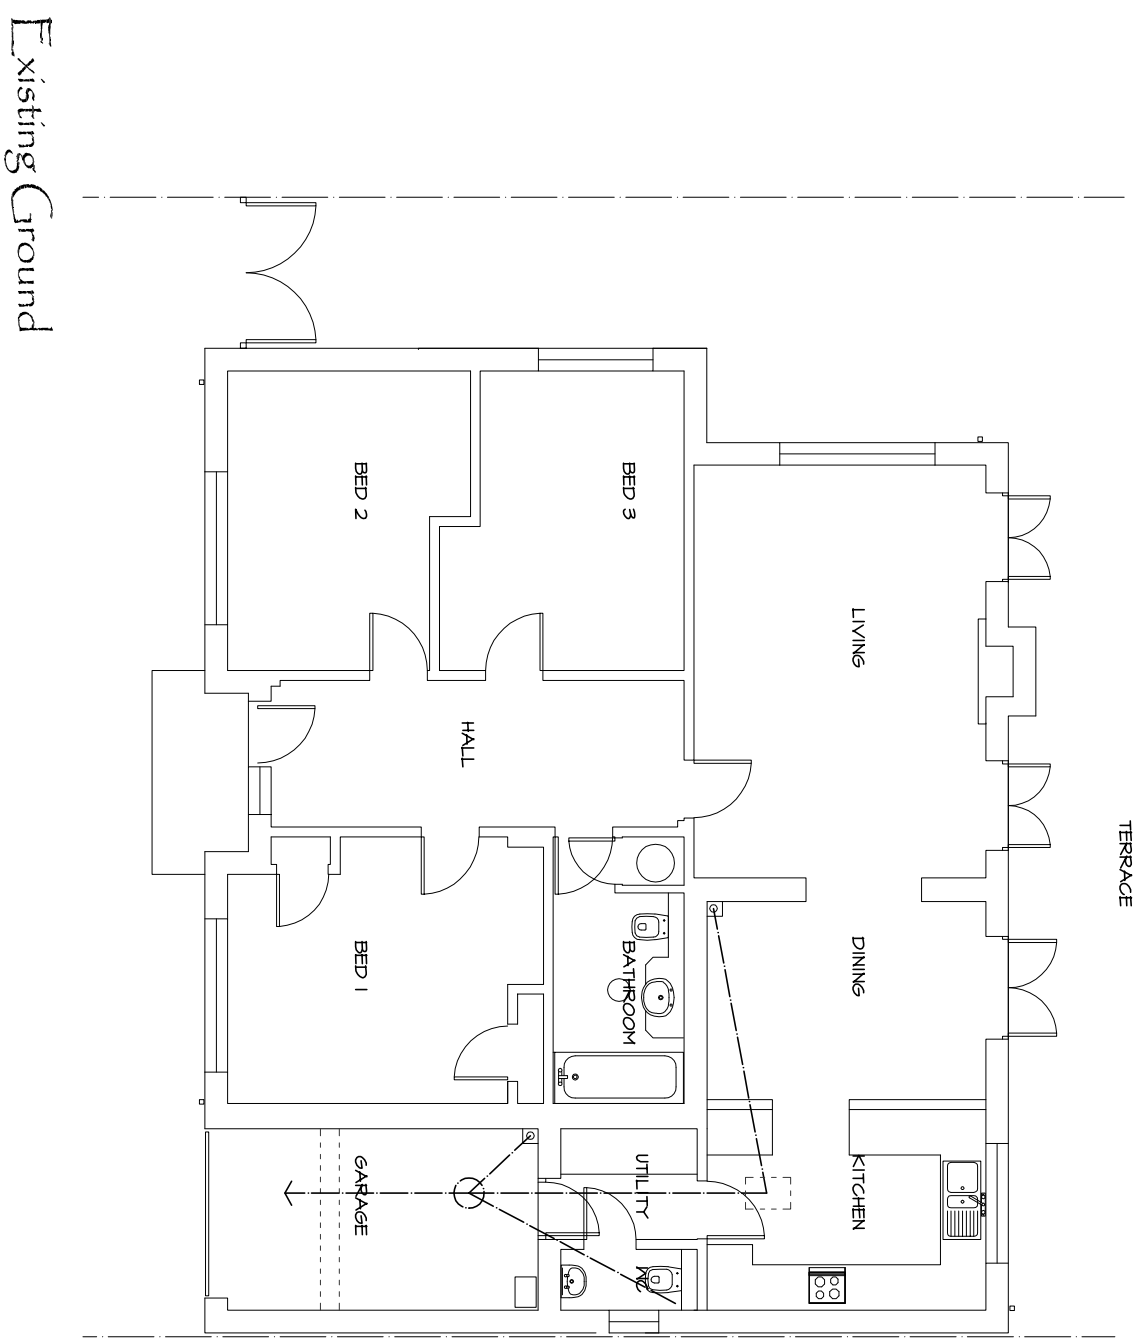

EXISTING SURVEY - PLANS

38 Webb Lane, Hayling Island. PO11 9JE



mf designs ltd
Chartered Architects



52 King Street • Emsworth • Hampshire • PO10 7AZ
Director: Martin Farrer RIBA • Co Registration No.4507379
Date: March 2013
Scale: 1:100

Job No: 3066
Drg No: 100
Tel: 01243 377766
Email: admin@mfdesigns.org.uk