


Notes:

~~All dimensions must be checked on site and not scaled from this drawing.~~

All work must be carried out in accordance with statutory requirements, all relevant British Standards and codes of practice.

This drawing to be read in conjunction with Drg.No. 1175/02 (latest revision).

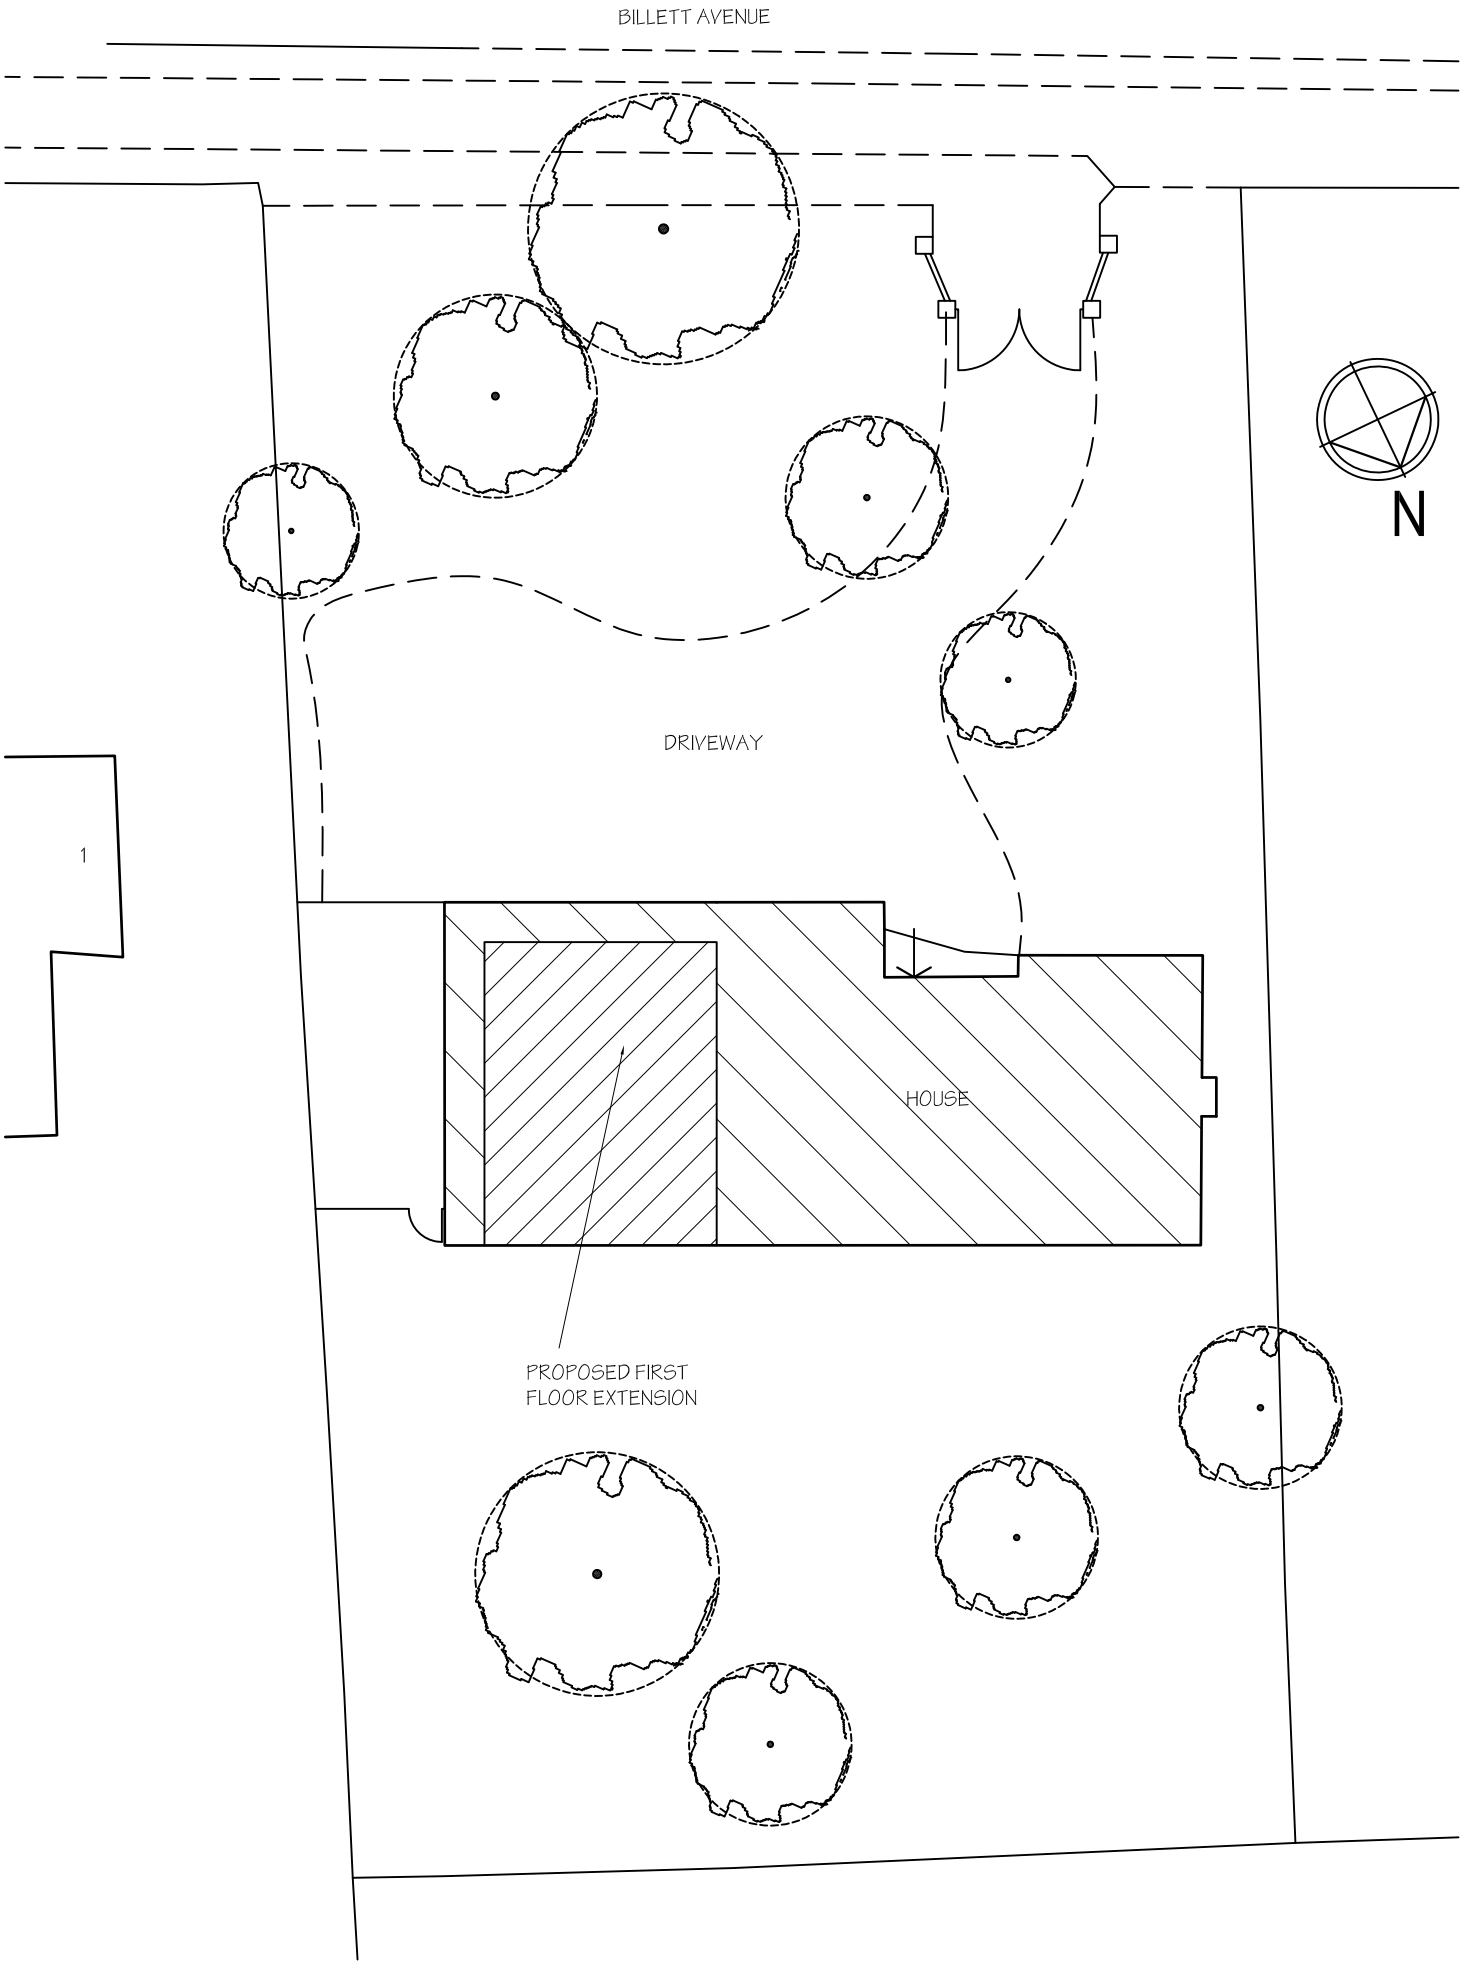

Job Title **1A BILLET AVENUE, WATERLOOVILLE, HANTS**
PROPOSED FIRST FLOOR EXTENSION

Drawing Title **SITE LAYOUT**

© copyright

ALAN SHARP ASSOCIATES, CHARTERED ARCHITECTS
Thursley House, 53 Station Road, Guildford, Surrey, GU4 8HA
Tel: 01483 577896, Fax: 01483 576236
E-mail: sharparch53@aol.com

A		
	Date	Revisions
Client Mr P Smith		
Scale 1:200		Sheet size A3
Drawing No. 1175/01		
FOR PLANNING APPLICATION		
Date DEC 12		