



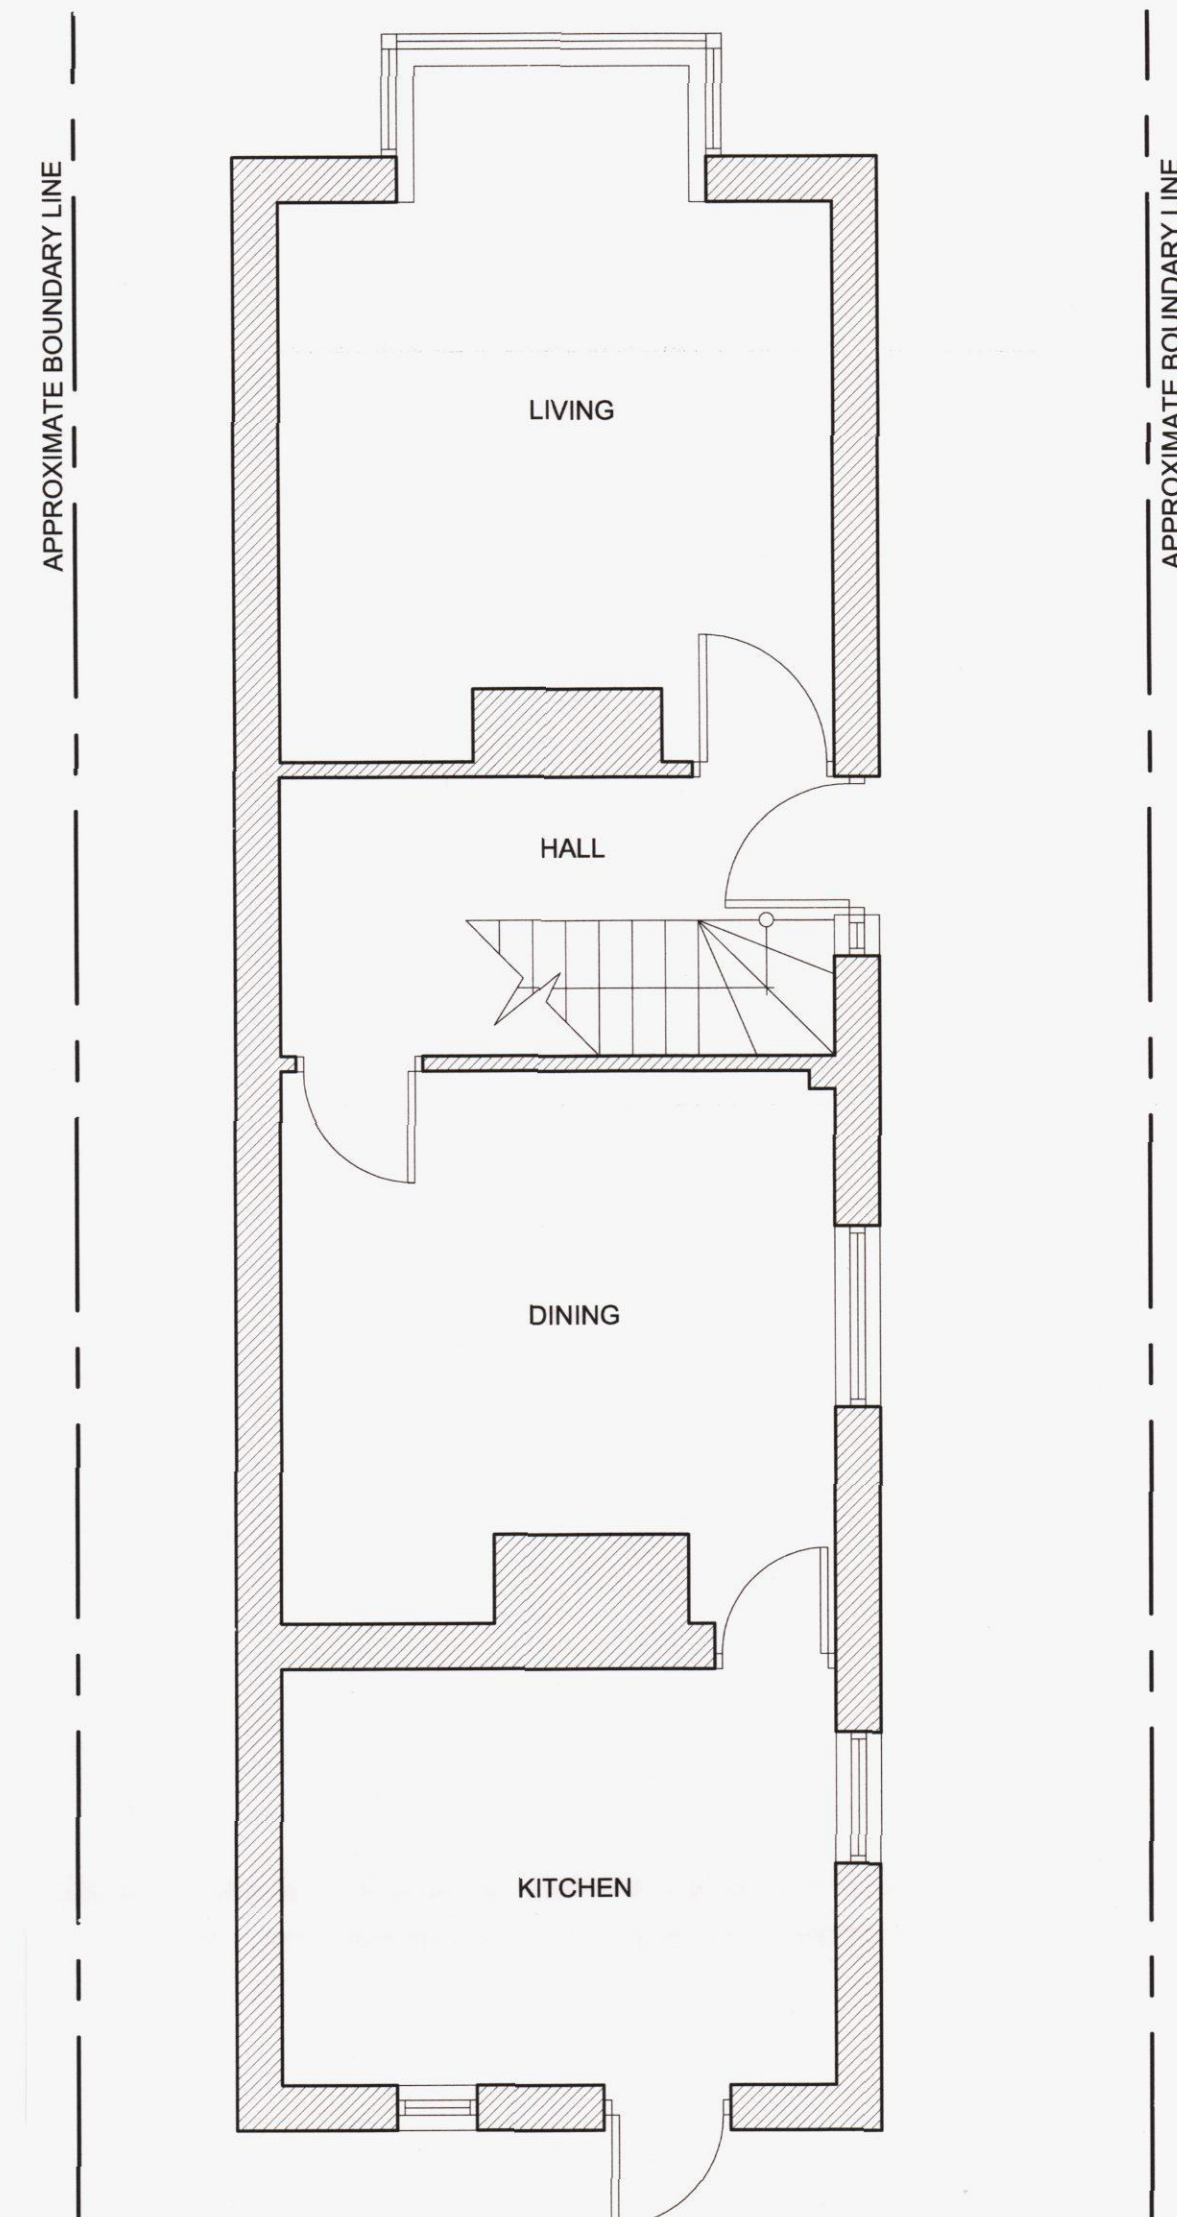

EXISTING GROUND FLOOR 1:50

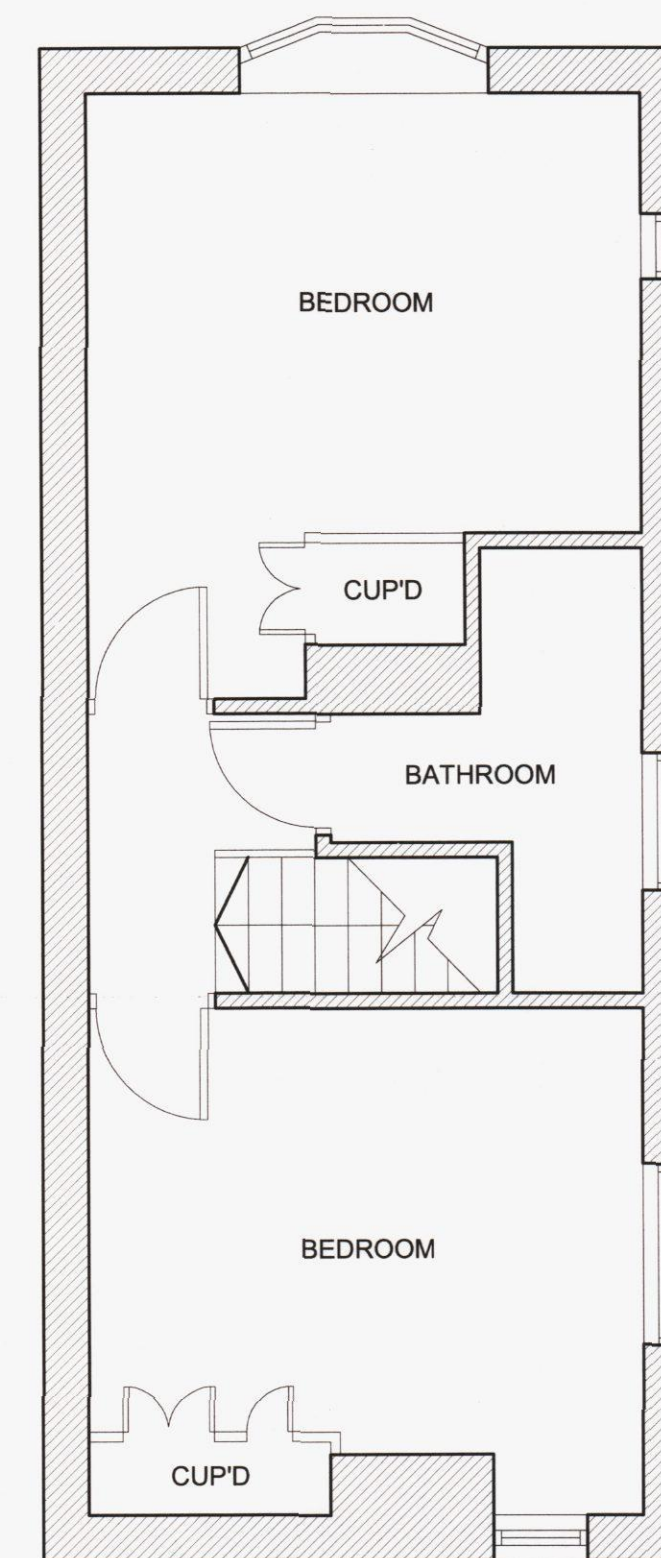

EXISTING FIRST FLOOR 1:50




EXISTING FRONT
ELEVATION 1:100



EXISTING SIDE
ELEVATION 1:100



EXISTING REAR
ELEVATION 1:100

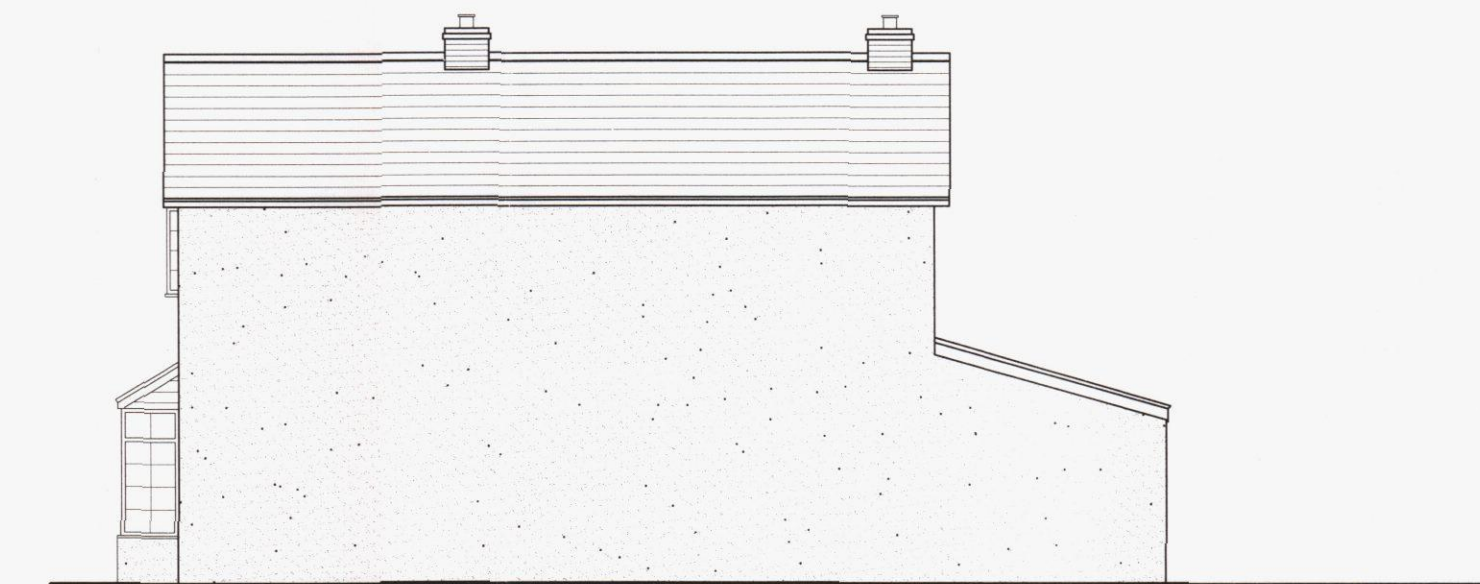

EXISTING SIDE
ELEVATION 1:100

HAVANT BOROUGH
COUNCIL
16 SEP 2013
RECEIVED