


PROPOSED ELEVATIONS

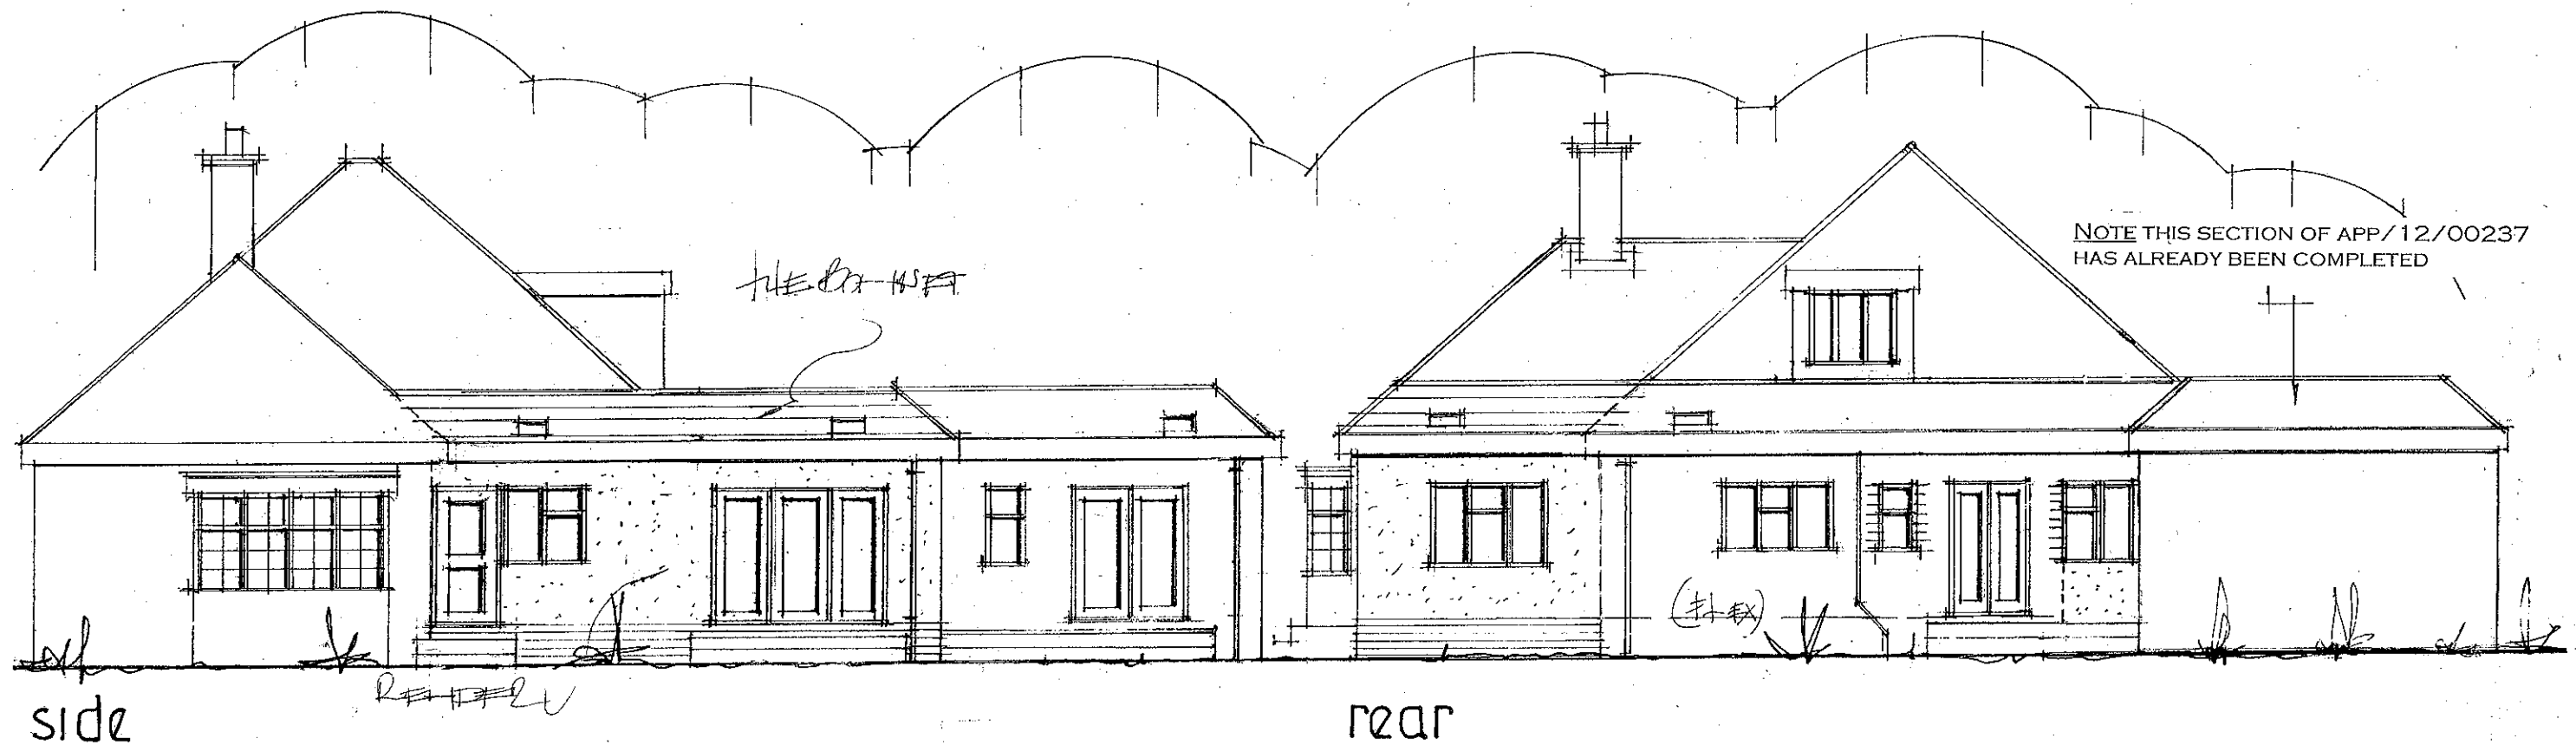

**PROPOSED ALTERATIONS AND ADDITIONS.
29, CHICHESTER AVENUE, HAYLING ISLAND, HANTS.
FOR MR G. OLDFIELD.**

date sept 13
scale 1:100

PETER J. WALKER MRICS
CHARTERED SURVEYOR
182 SEAFRONT, HAYLING ISLAND, HANTS
PO11 9 AN

TEL: 02392 467571