


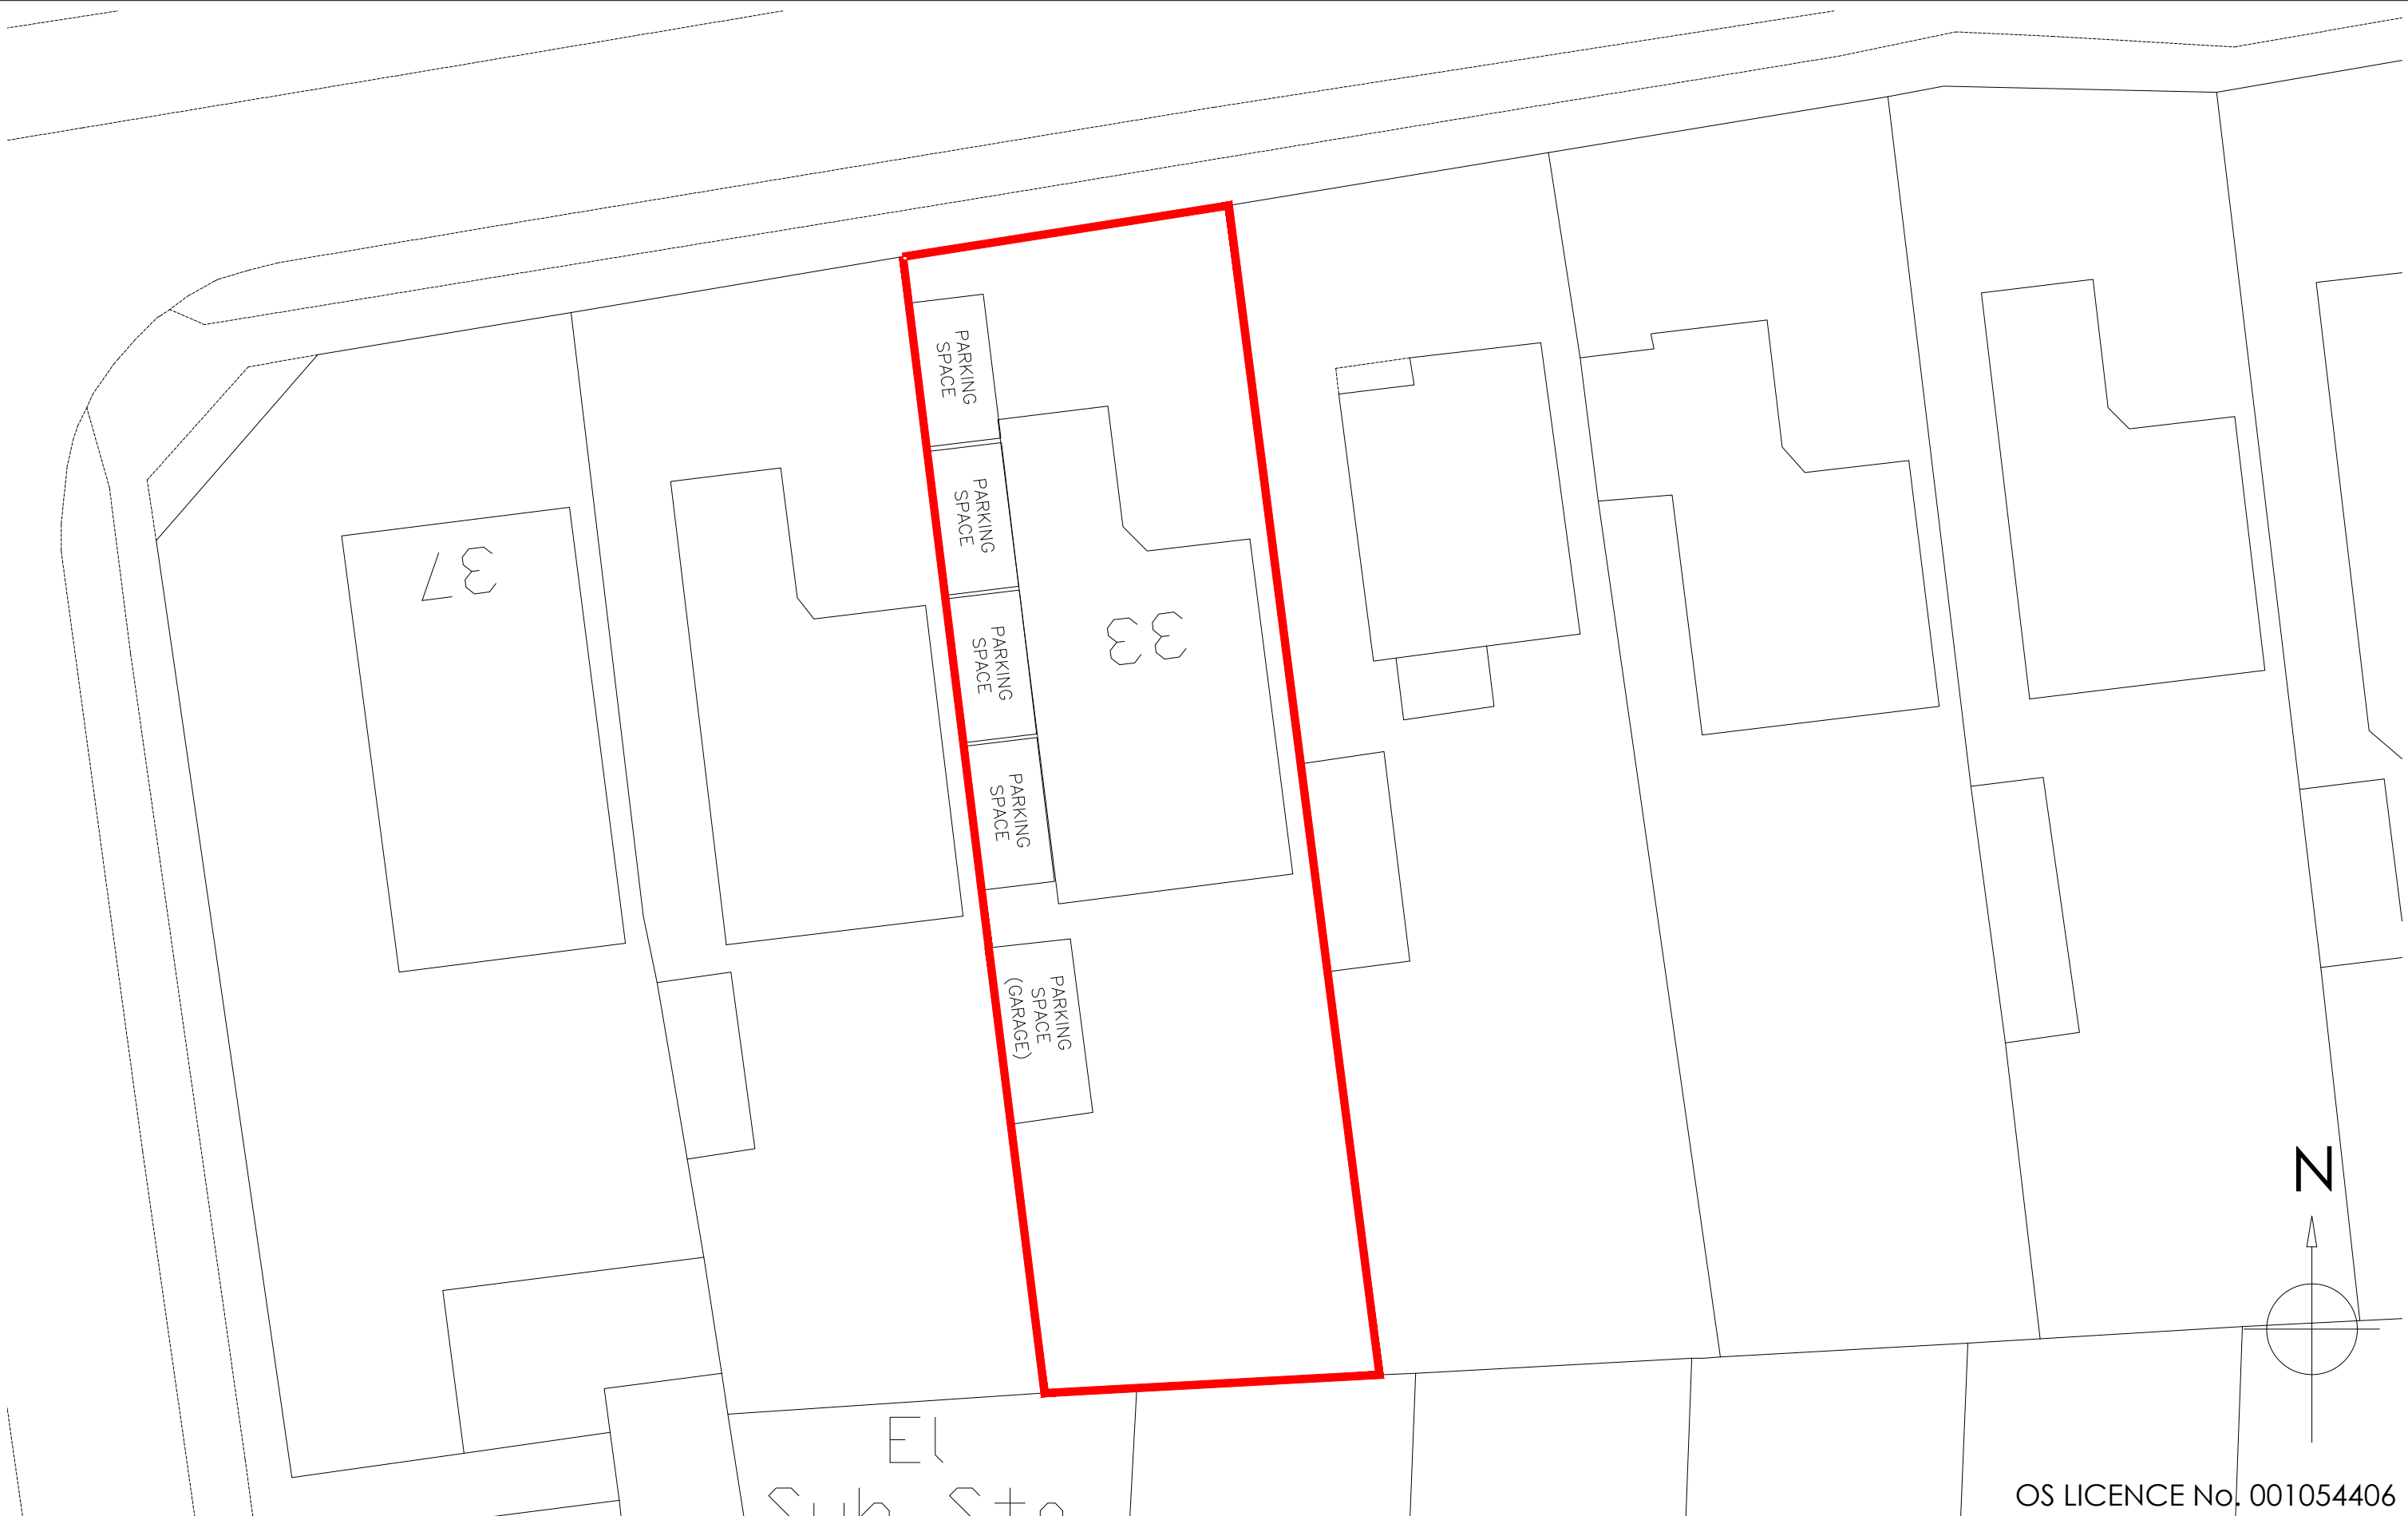

OS LICENCE No. 001054406

| REV | DESCRIPTION    | DRAWN | DATE     | Drawing Ref  | Rev.        | Drawing Title   |
|-----|----------------|-------|----------|--------------|-------------|---|
| -   | Initial design | GBS   | 26.07.12 | COOP 05      | -           | Client: Mrs L Cooper   |
|     |                |       |          | Scale at A1  | Scale at A3 | Project:<br>Loft conversion needing roof raised from hipped to gable end to 33 Morelands Road, Purbrook Waterloooville, Hampshire, PO7 5PT |
|     |                |       |          | N/A          | 1:200       |   |
|     |                |       |          | Date         |             |   |
|     |                |       |          | 26 July 2012 |             |   |
|     |                |       |          | Drawn by     |             |   |
|     |                |       |          | GBS          |             |   |

Copyright is reserved by GBS Designs and is issued on the condition that it is not copied or disclosed by or to any unauthorised persons without prior consent in writing from GBS Designs.  
All dimensions to be checked on site



ARCHITECTURE & DESIGN  
6 Shillinglee Waterloooville  
Hampshire PO7 5RW  
Telephone 023 9225 8315  
www.gbsimages.co.uk



CIOB