

PERMIT

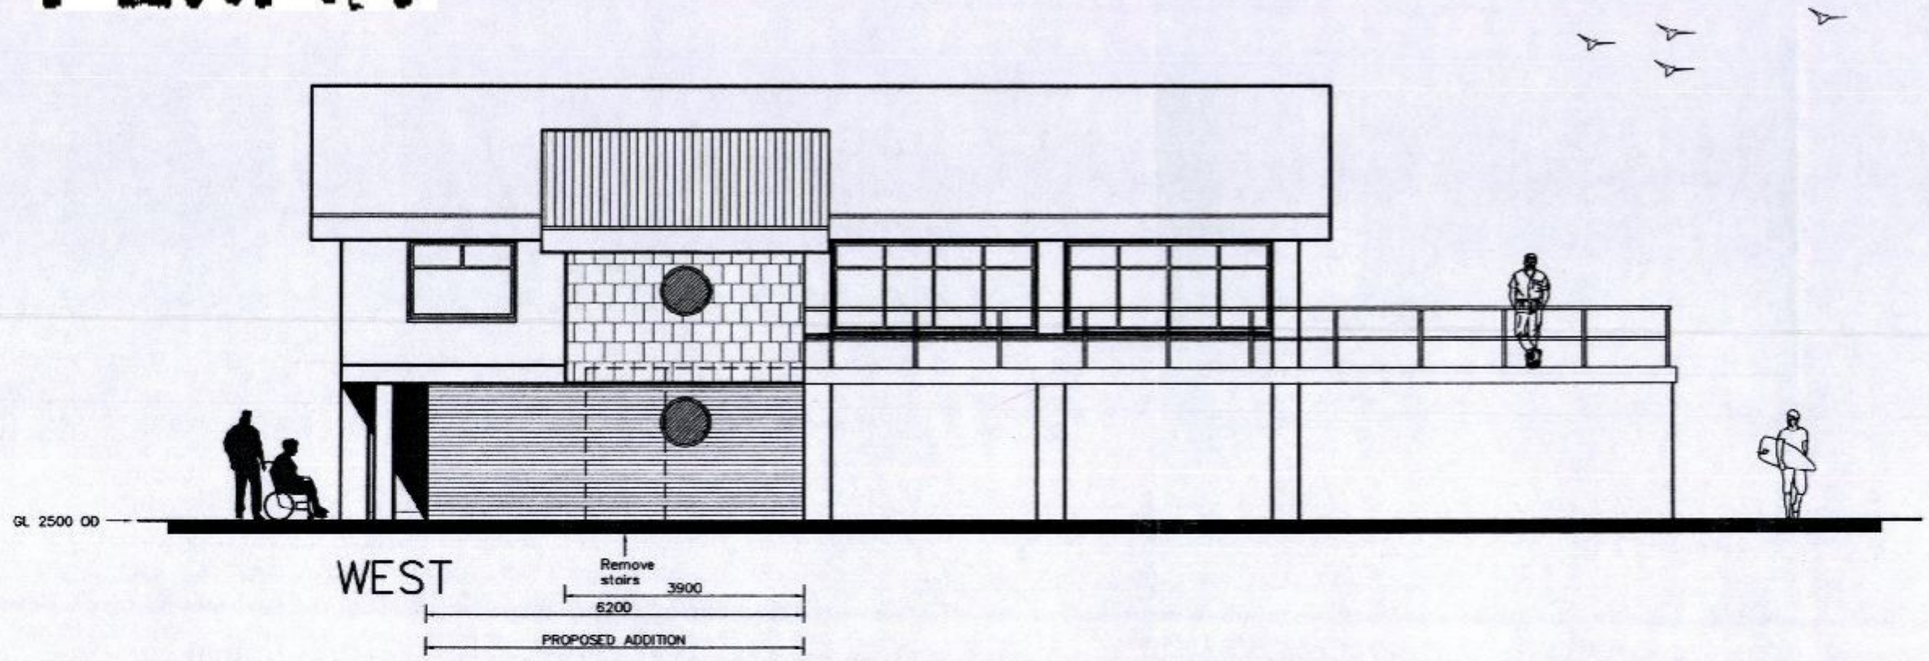

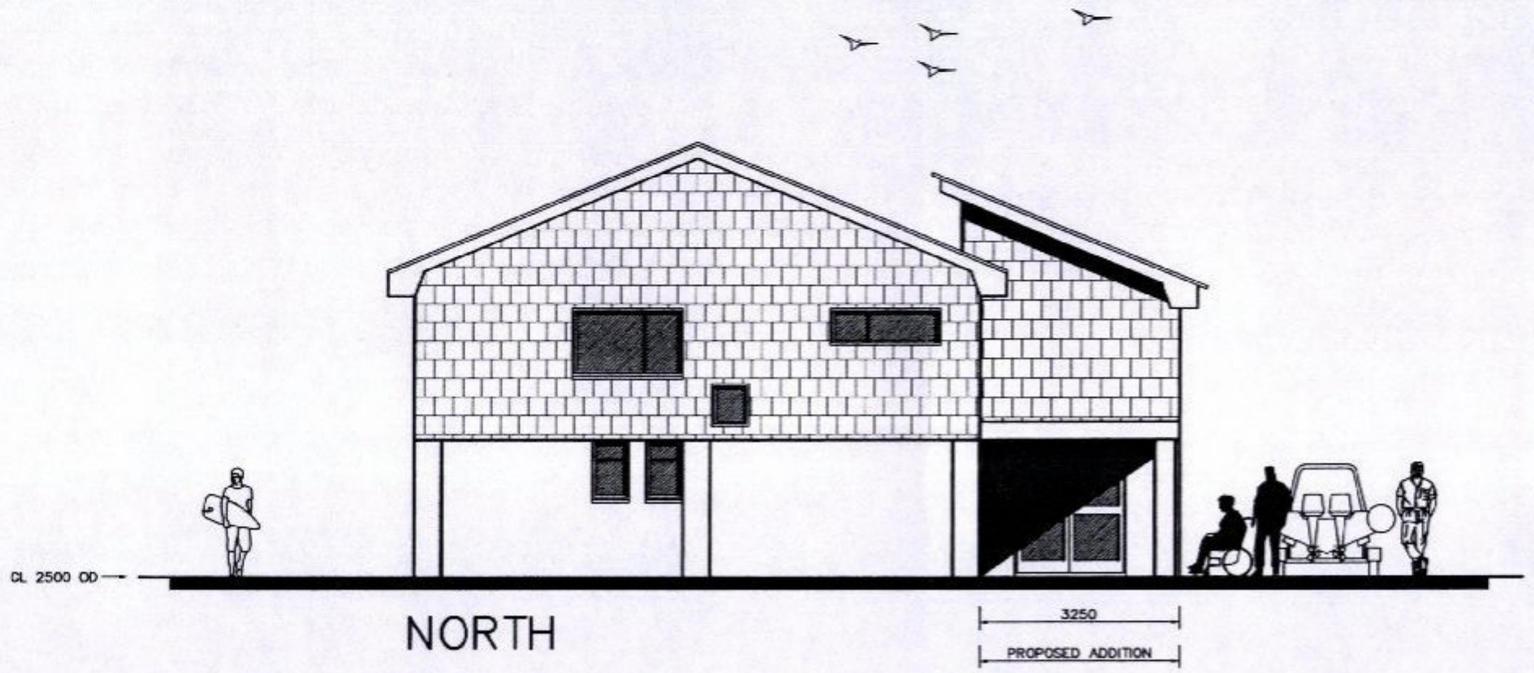

metres 10 20 30

HAVANT BOROUGH COUNCIL
03 JUN 2011
RECEIVED

LANGSTONE SAILING CLUB

PROPOSAL ELEVATIONS

Martin Critchley
Consultants Ltd.
First Floor, 7 North Street
Havant, Hampshire, PO9 1PW
023 92 474 919
critchleyarchitect@hotmail.com

Scale A1 = 1 : 50
Drawn MHC/ALB
Date 05/04/11

Revisions
A. Tower height reduced. 08/04/11
B. Client revs. 27/04/11
C. Minor amendments. 06/05/11

0657–402 C