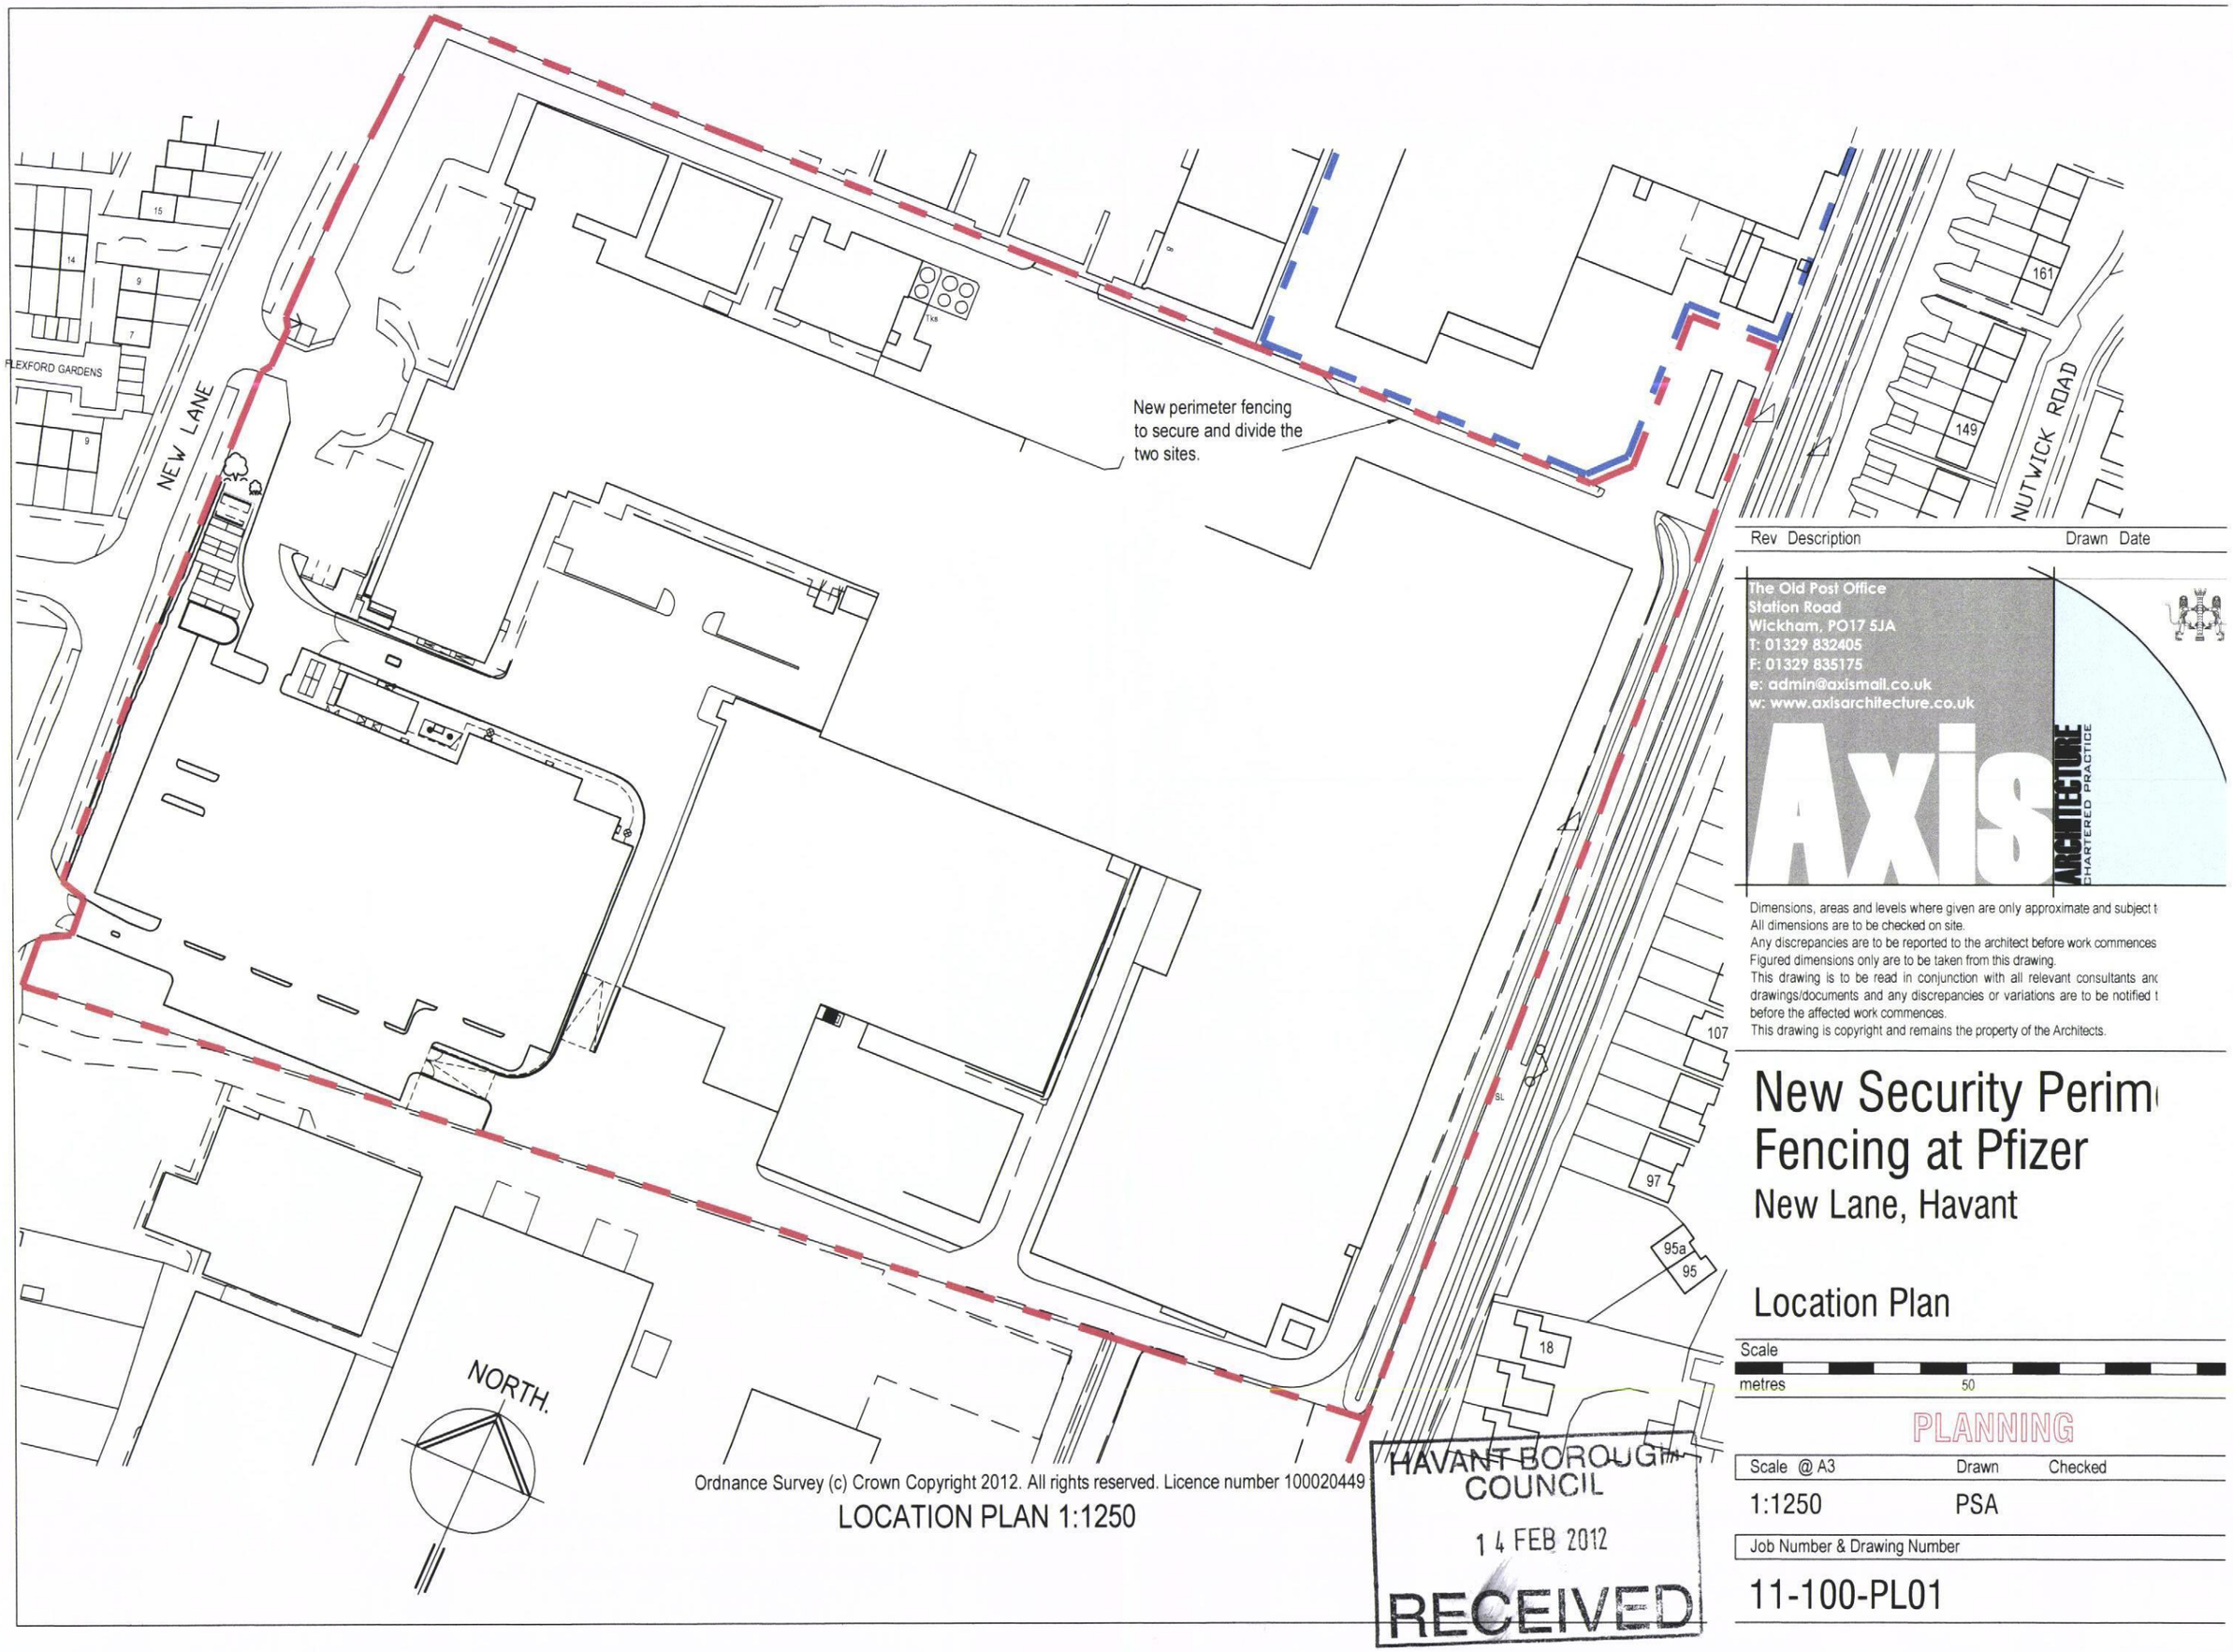

Rev Description Drawn Date

The Old Post Office
Station Road
Wickham, PO17 5JA
T: 01329 832405
F: 01329 835175
e: admin@axismail.co.uk
w: www.axisarchitecture.co.uk

Axis ARCHITECTURE CHARTERED PRACTICE

Dimensions, areas and levels where given are only approximate and subject t
All dimensions are to be checked on site.
Any discrepancies are to be reported to the architect before work commences
Figured dimensions only are to be taken from this drawing.
This drawing is to be read in conjunction with all relevant consultants and
drawings/documents and any discrepancies or variations are to be notified t
before the affected work commences.
This drawing is copyright and remains the property of the Architects.

New Security Perim
Fencing at Pfizer
New Lane, Havant

Location Plan

Scale
metres 50

PLANNING

Scale @ A3	Drawn	Checked
1:1250	PSA	

Job Number & Drawing Number

11-100-PL01