
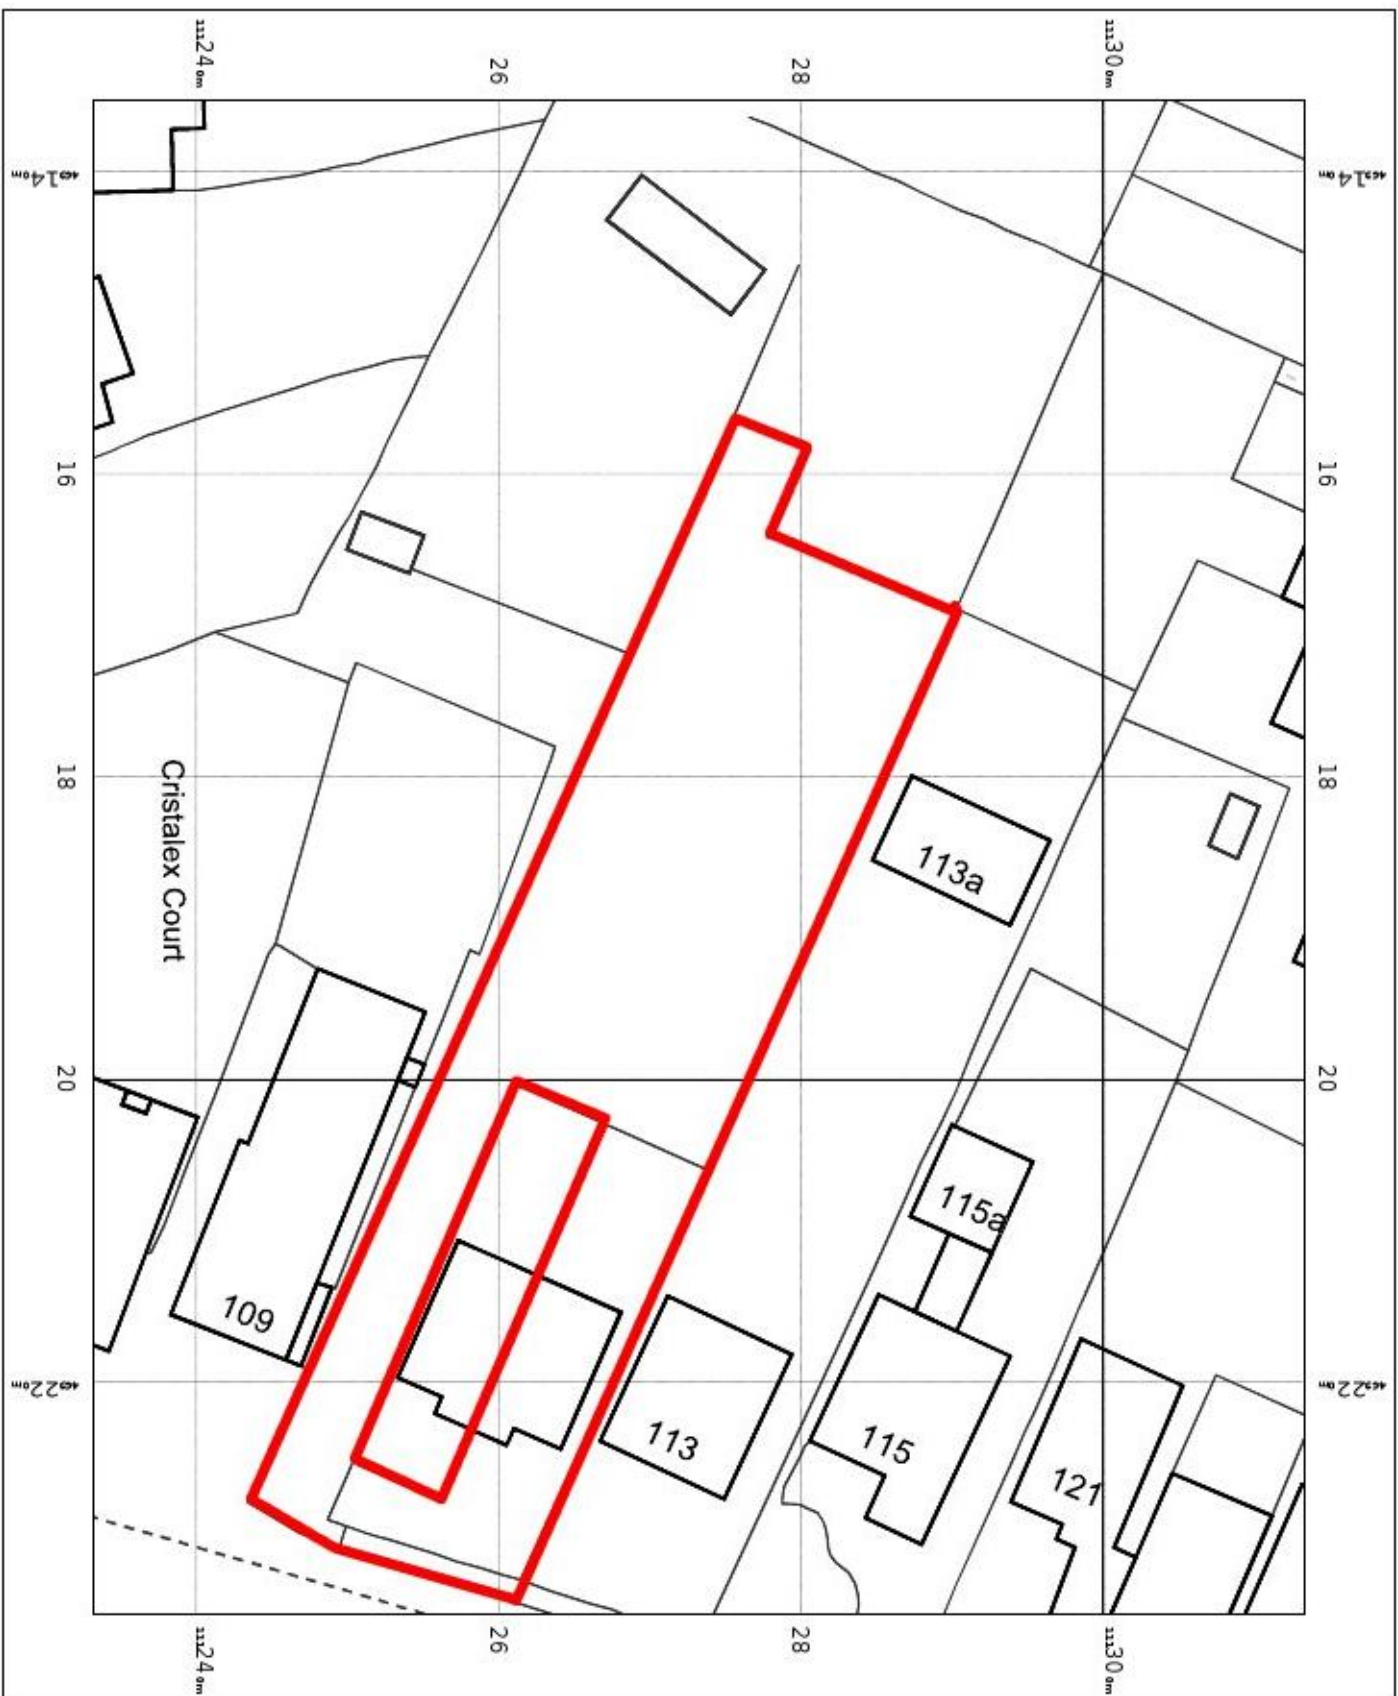
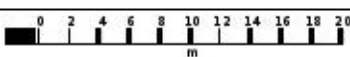


111 LONDON RD
WATERLOOVILLE
PO8 8XJ

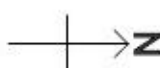

OS Mastermap
16 January 2013, ID:
BW 1-00201348
www.blackwellmapping.co.uk
1:500 scale print at A4, Centre:
469185 E, 111273 N
© Crown Copyright Licence no.
1000411040
Mapping
sourced from
Ordnance
Survey

BLACKWELL'S
www.blackwellmapping.co.uk
TEL: 0114 268 7658
maps.sheffield@blackwell.co.uk