



APP/12/098
 Plan with case officer notes

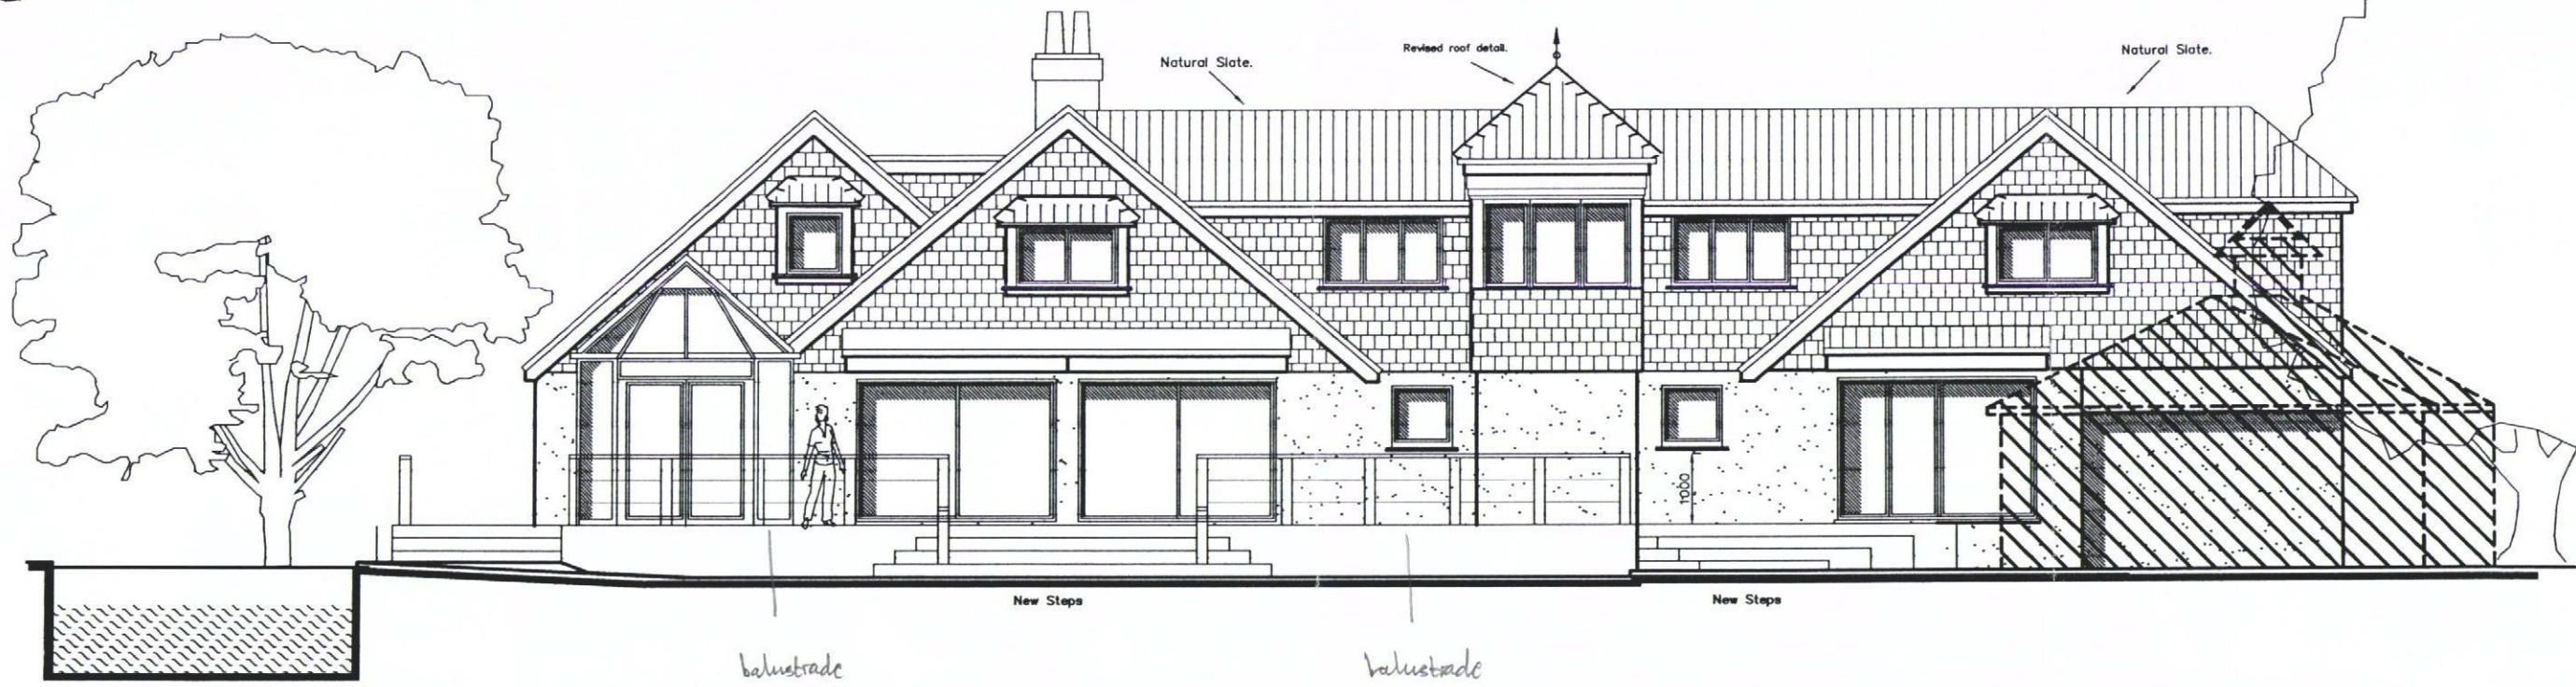

SOUTH

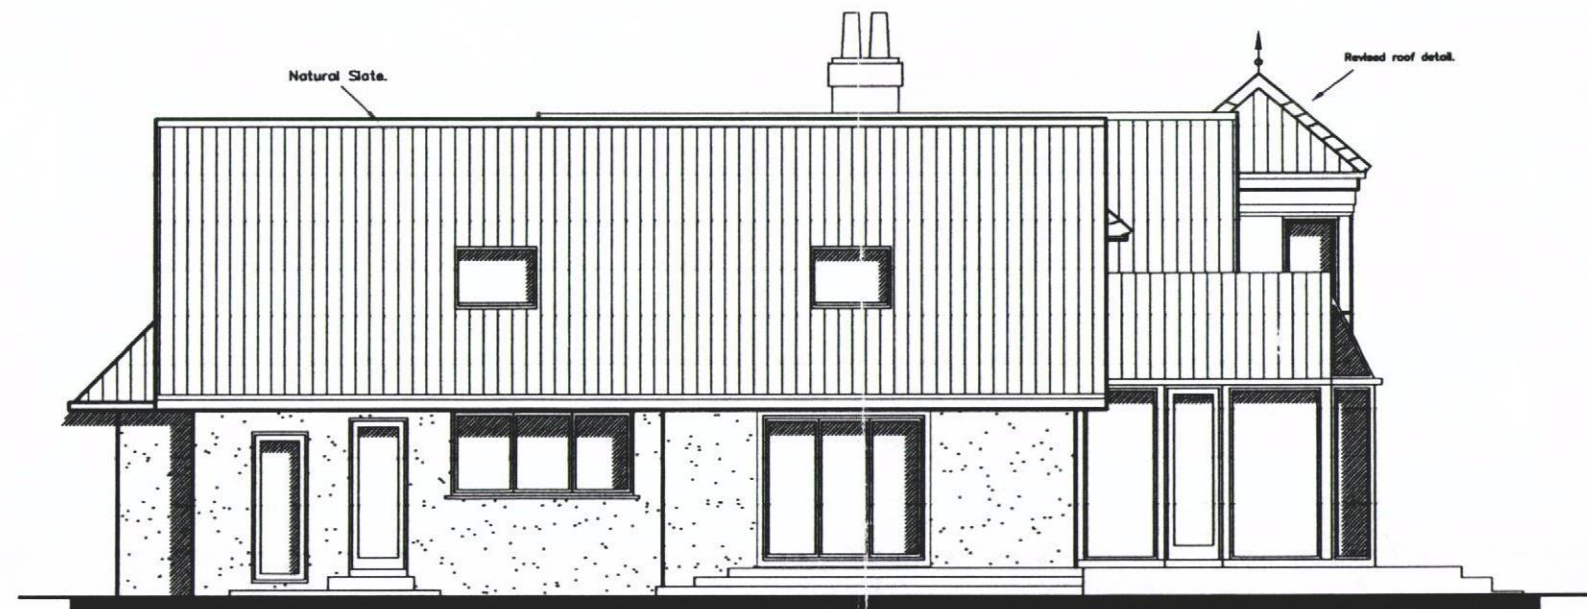

WEST

HAVANT BOROUGH COUNCIL
 21 SEP 2012
 RECEIVED

Martin Critchley
 Chartered Architect
 7 North Street
 Havant, Hampshire, PO9 1PW
 023 92 474 919
 critchleyarchitect@hotmail.com

North Corner
 Woodgaston Lane
 Hayling Island

SOUTH & WEST
 ELEVATION
 PLANNING
 AMENDMENT

Revisions
 A.
 B.

Scale A3 = 1:100
 Date 30/08/12
 Drawn JVC/JHL

0942-410⁰