


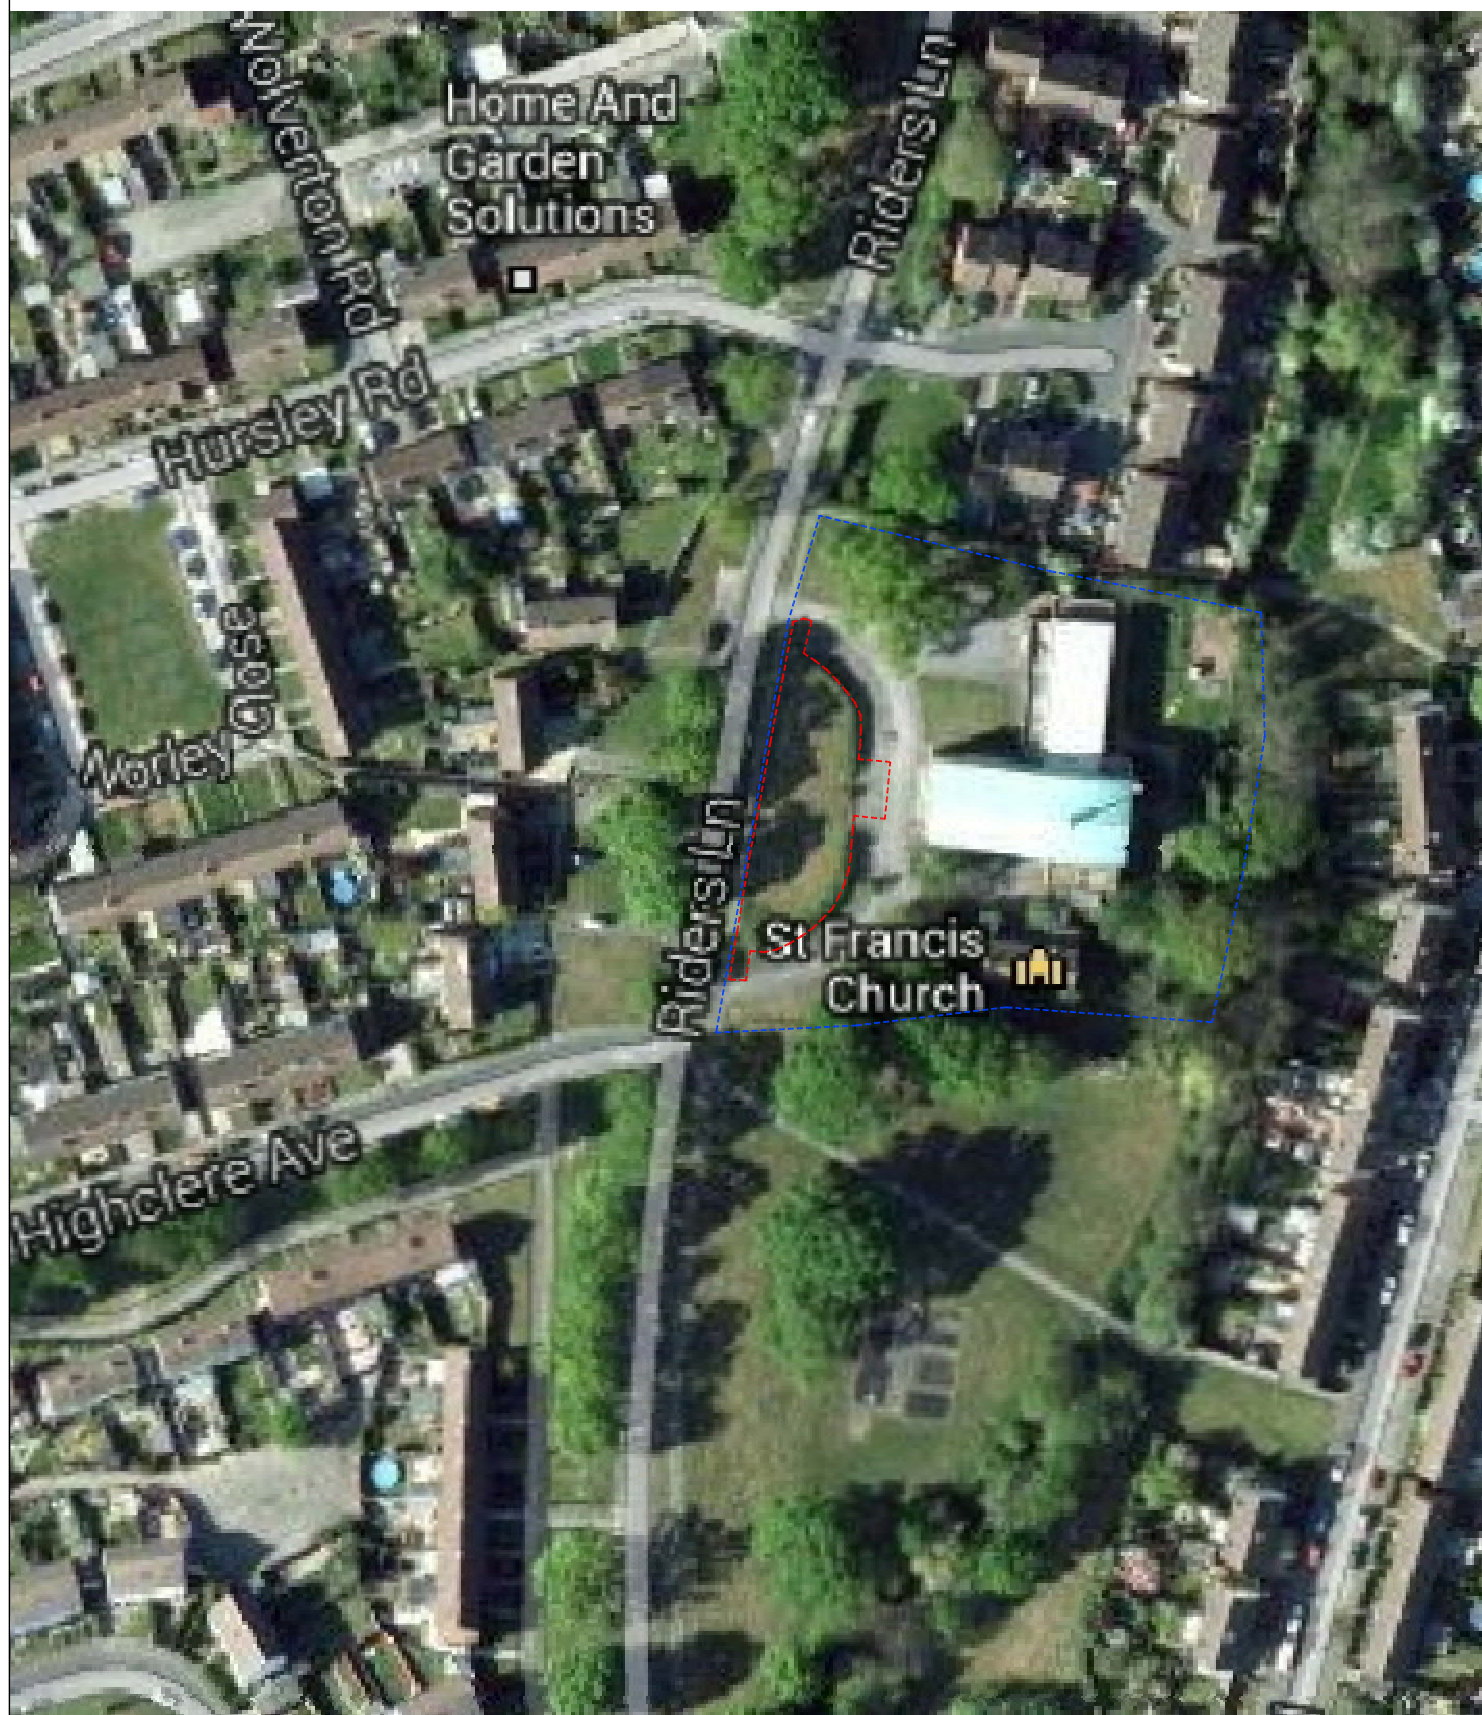

PROJECT
St Francis Church, Riders Lane, Havant

TITLE
Location Plan

SCALE
1:1250 @ A4
DATE
Jul 2013
DRAWING NO.
101-012



GROUNDWORK SOLENT
49 Stoke Road
Gosport
Hants PO12 1LS
Tel: 023 9261 7020
Fax: 023 9242 0418
email: gosport@groundwork.org.uk
www.southeast.groundwork.org.uk