

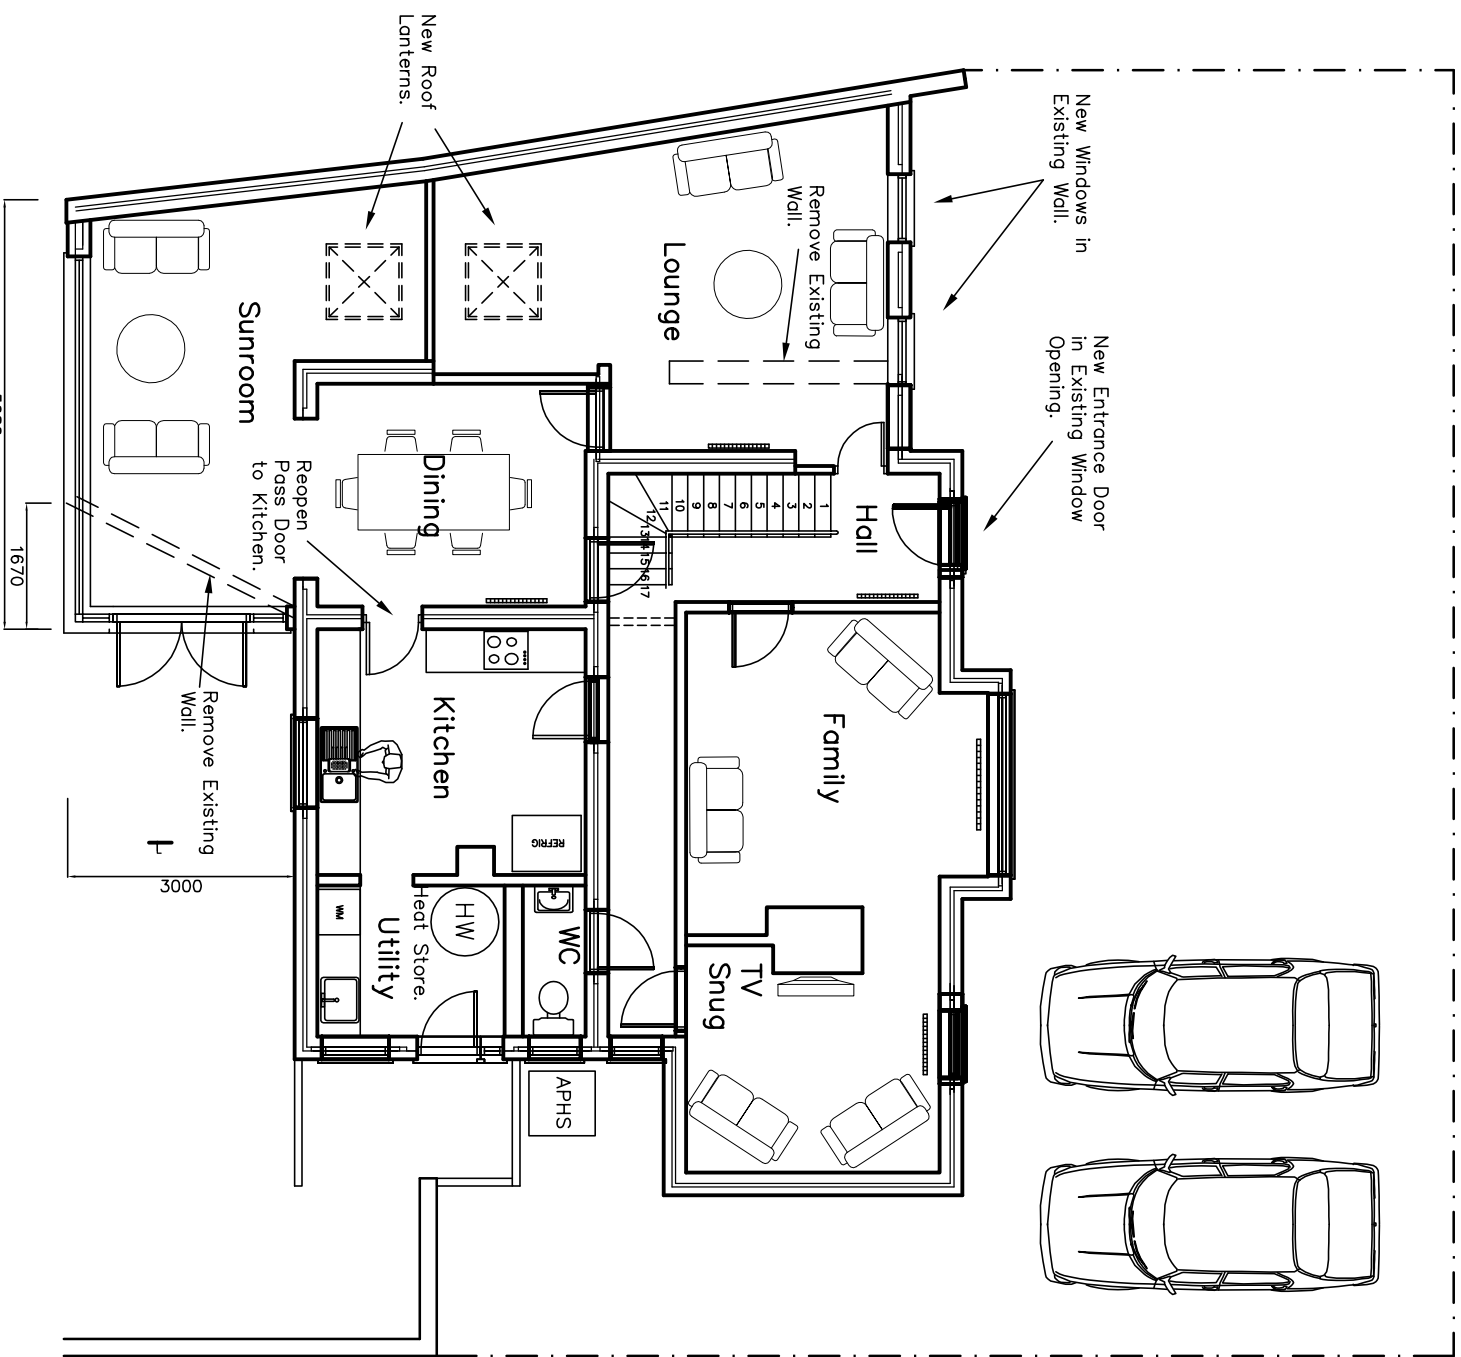


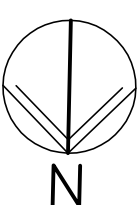

GROUND

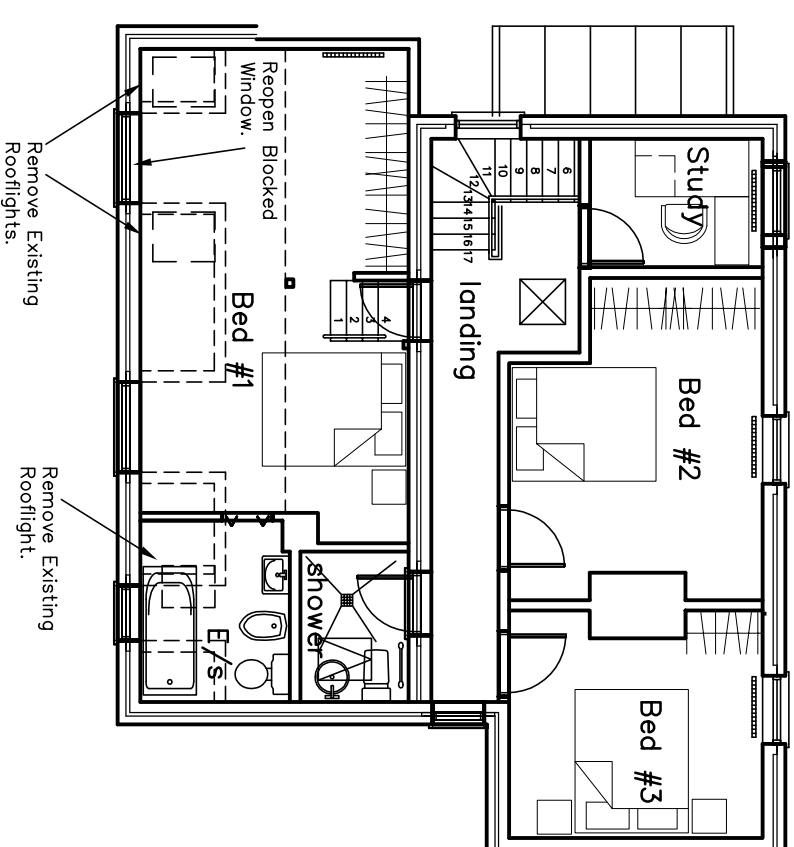

FIRST

Briar Bank
Manor Road
Hayling Island

PROPOSAL PLANS

Martin Critchley
Chartered Architect
7 North Street
Havant, Hampshire, PO9 1PW
023 92 474 919
critchleyarchitect@hotmail.com

Scale A1=1:50, A3=1:100
Drawn MHC
Date 17/10/12
Revisions
A. Notes Added. 14/11/12
B.
C.

1258-301^A

metres

10

20

30