


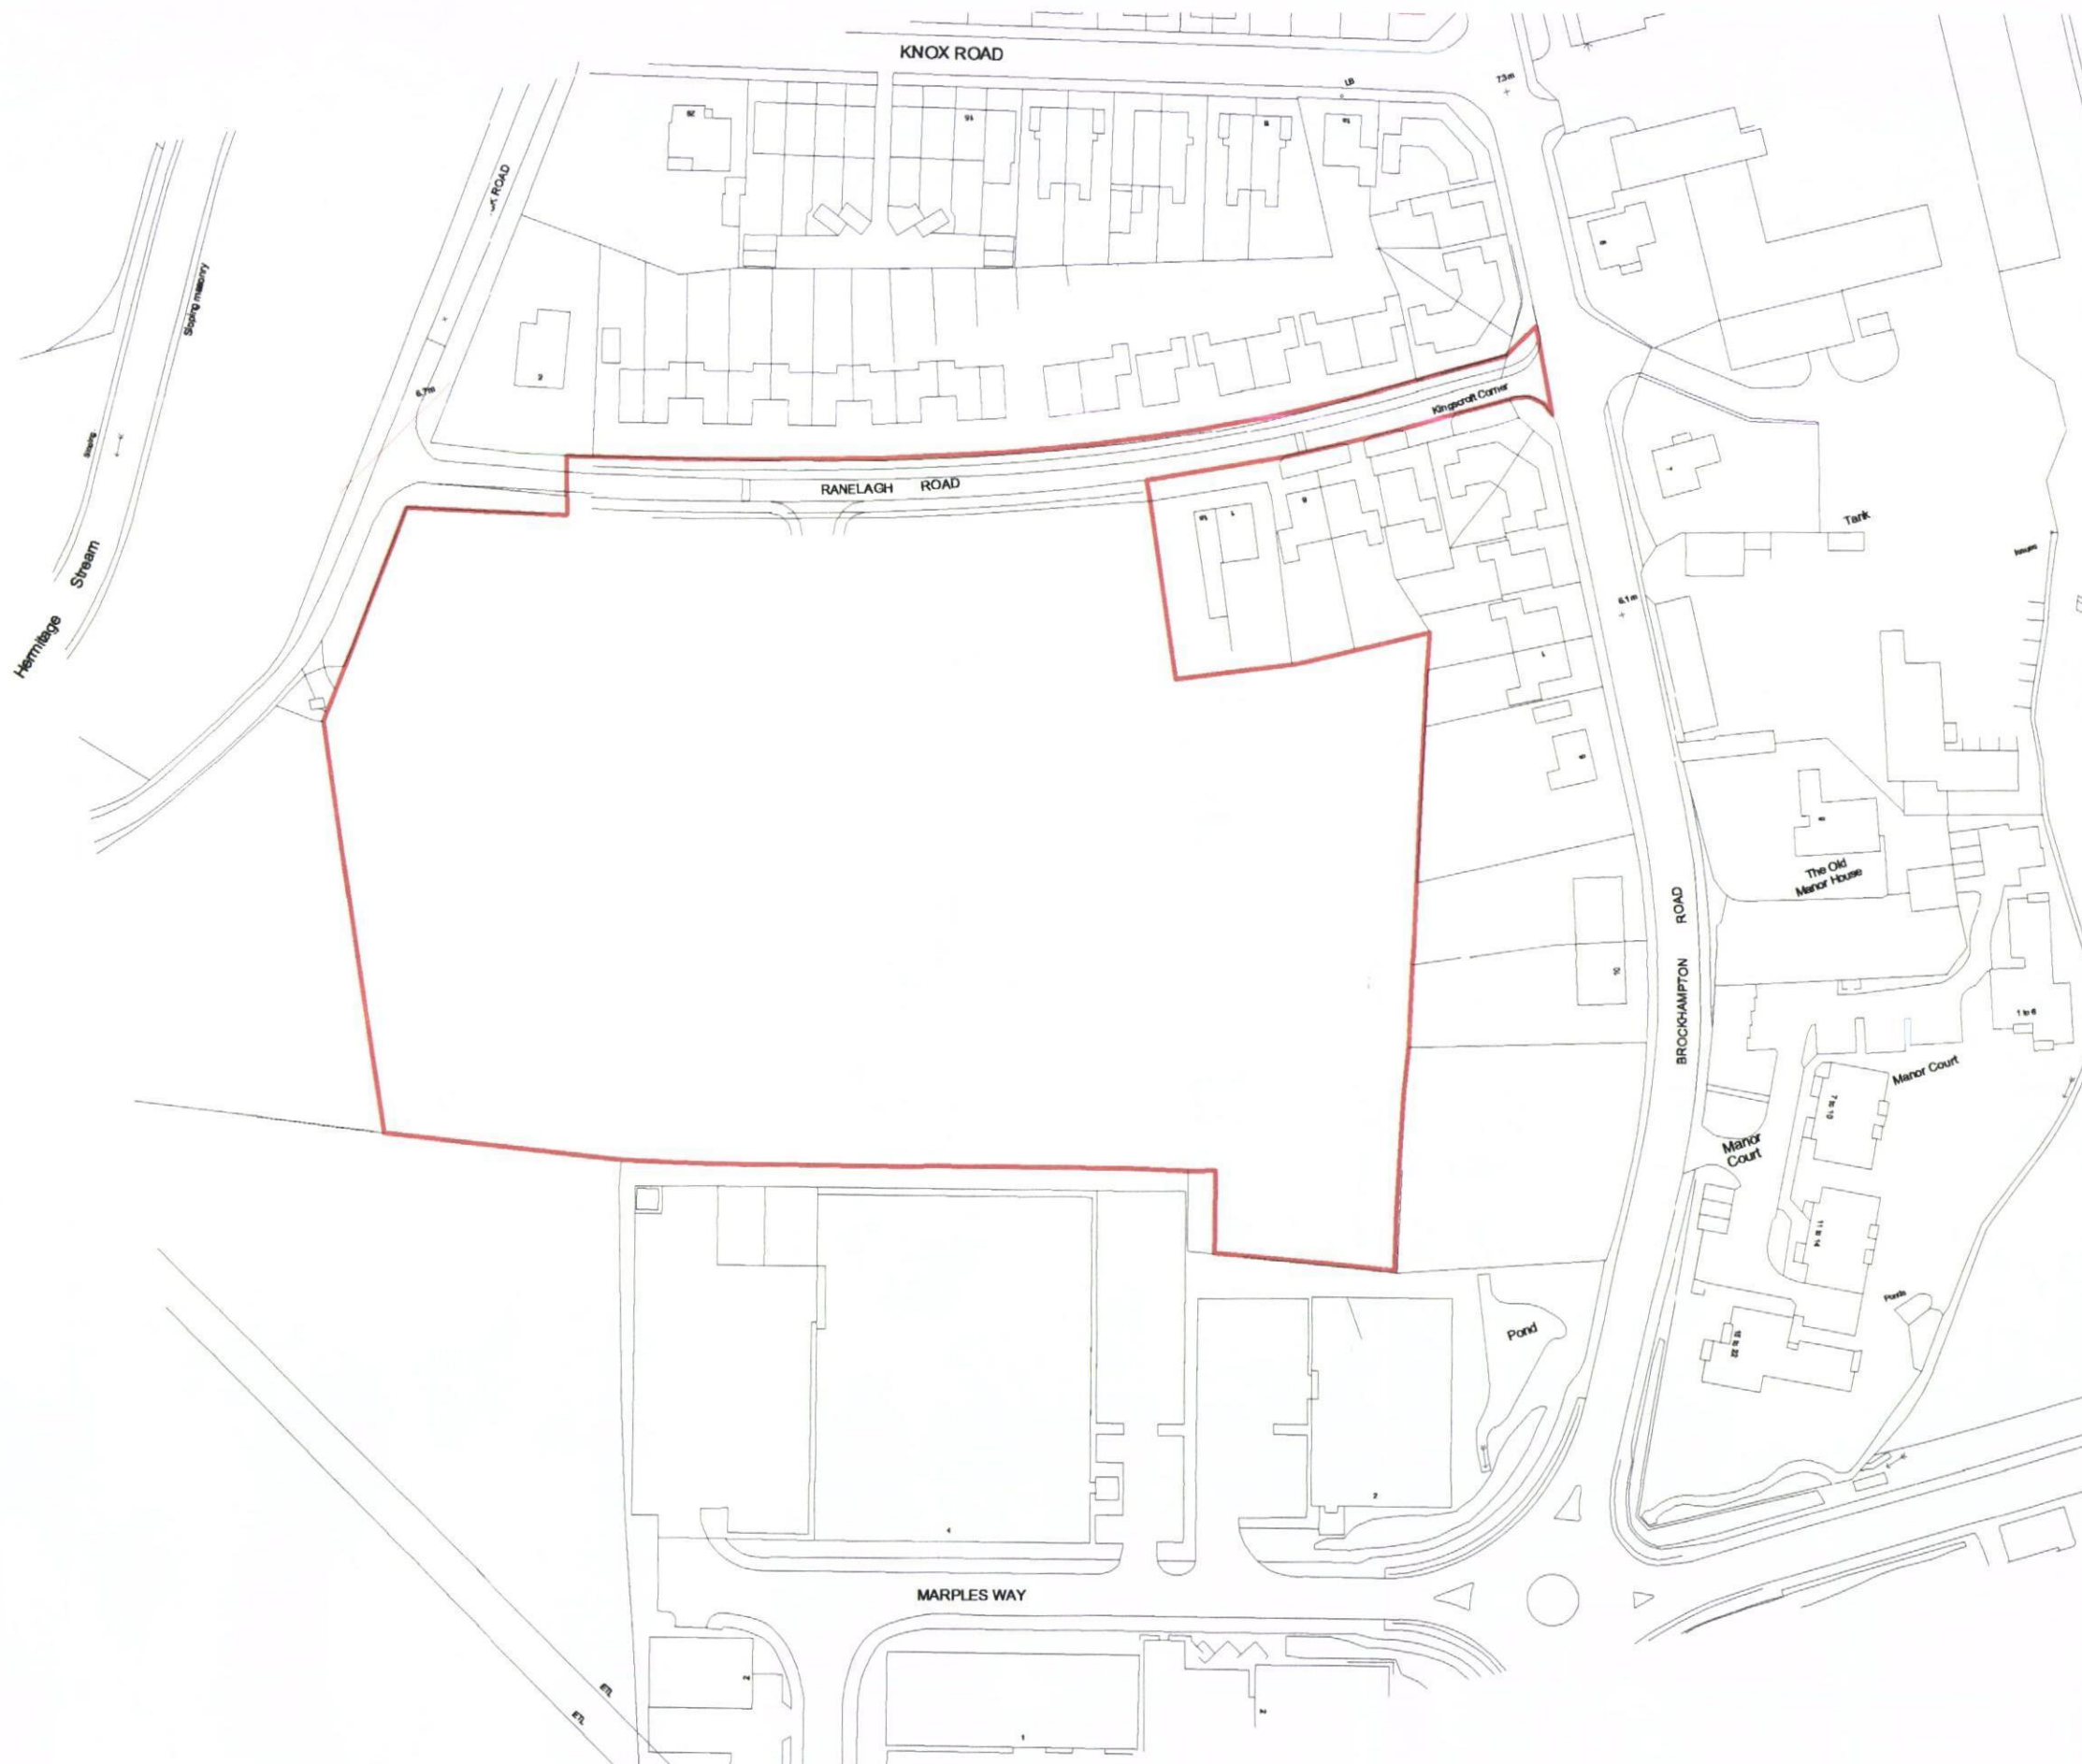

HAVANT BOROUGH
COUNCIL
16 AUG 2012
RECEIVED

revisions	

sherlock boswellarchitecture

410 The Grange, Romsey Road, Michelmersh, Romsey, SO51 0AE T 01794 368884 E mail@sherlockboswell.com

project	Land to the South of Ranelagh road, Havant Hampshire	date	07/08/12
client	Orchard Homes & Developments Ltd	scale	1 : 1250 @A3
drawing	Location plan	job no.	1015
		dwg no.	107
		rev	