
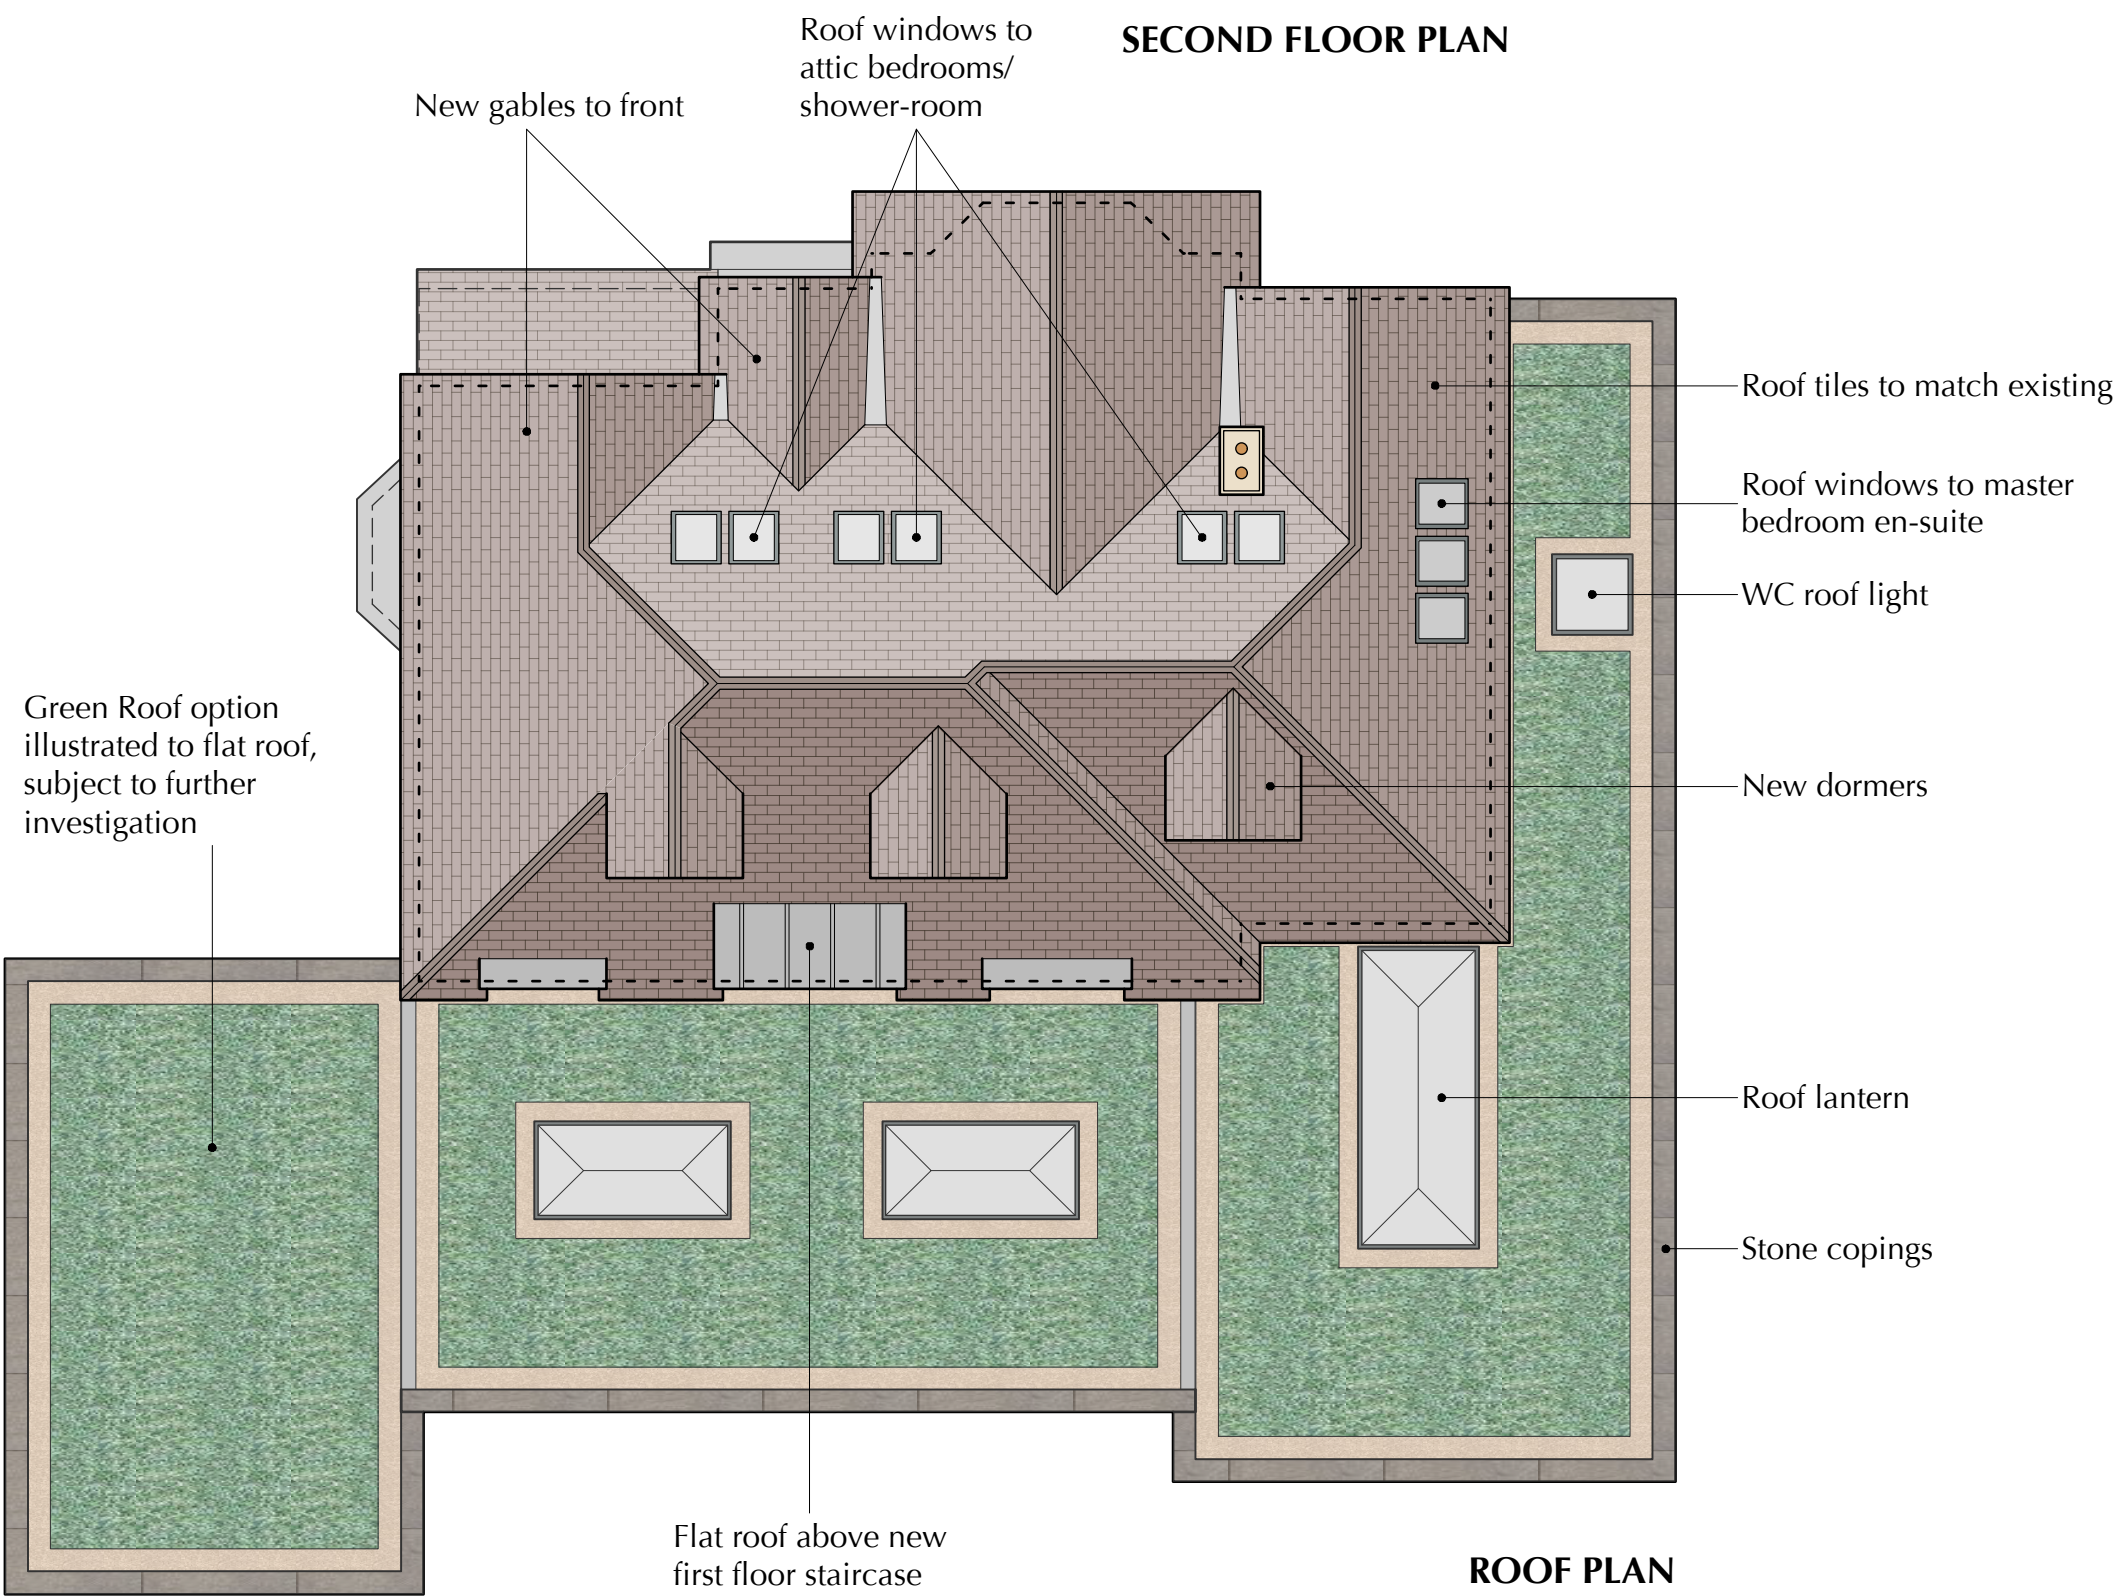
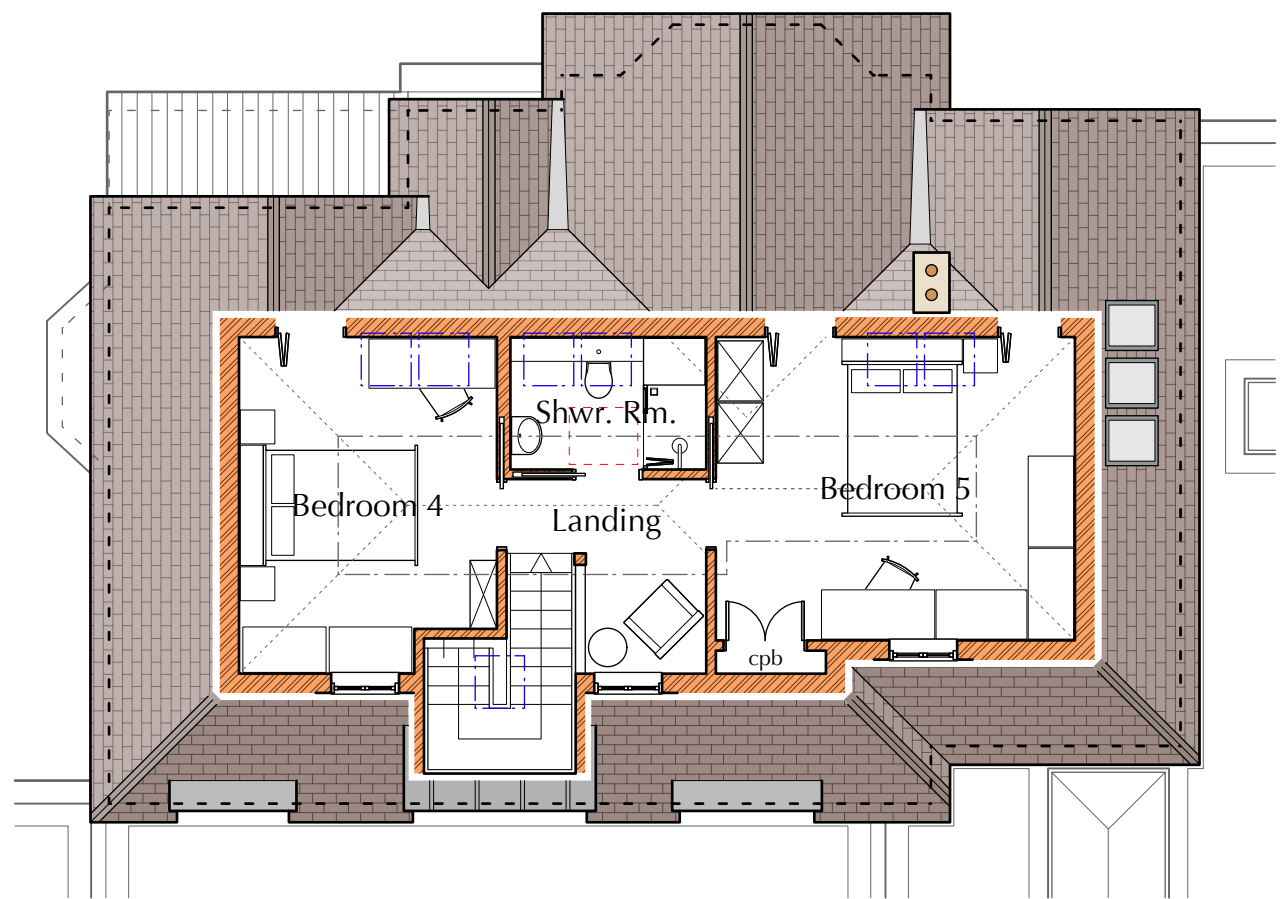
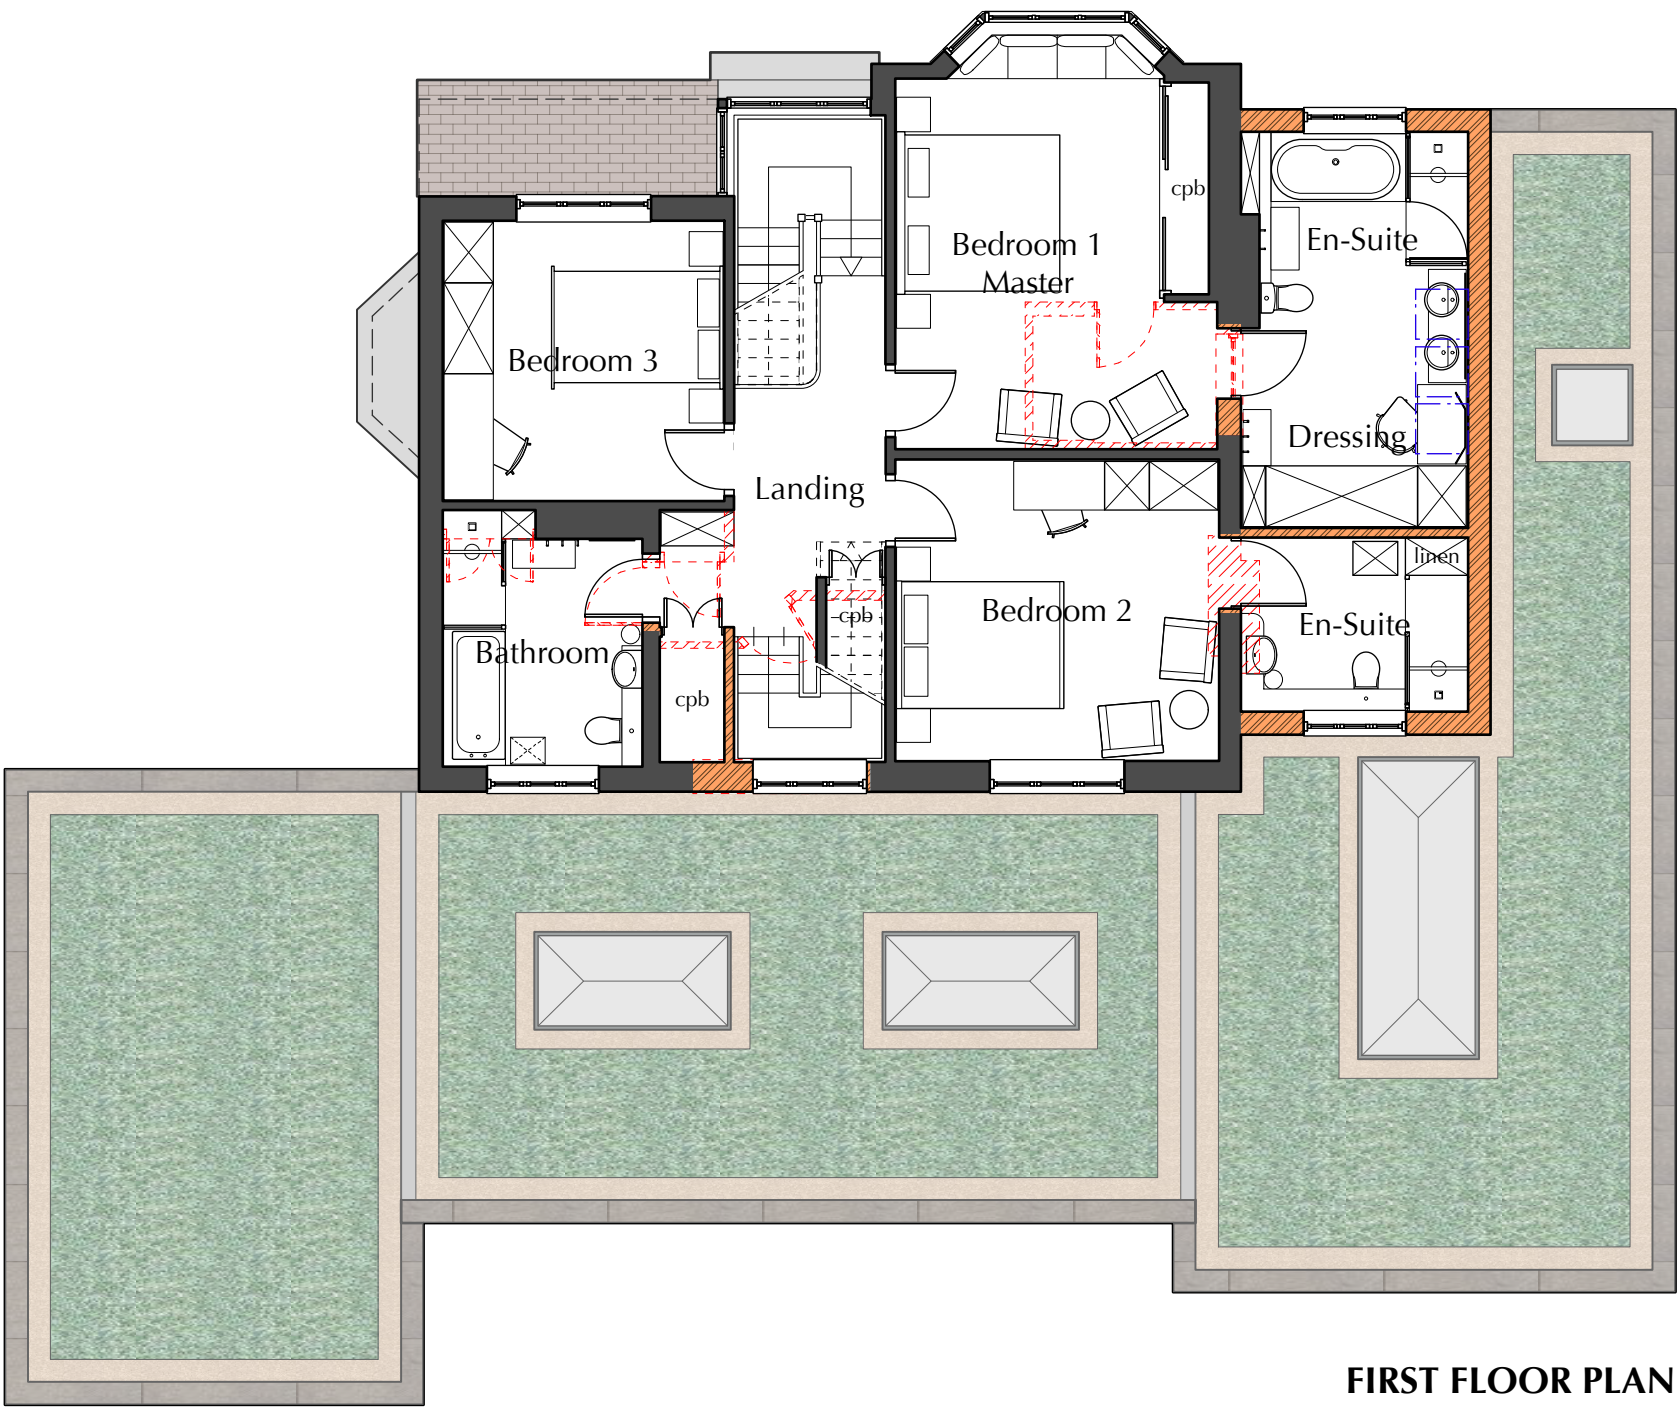


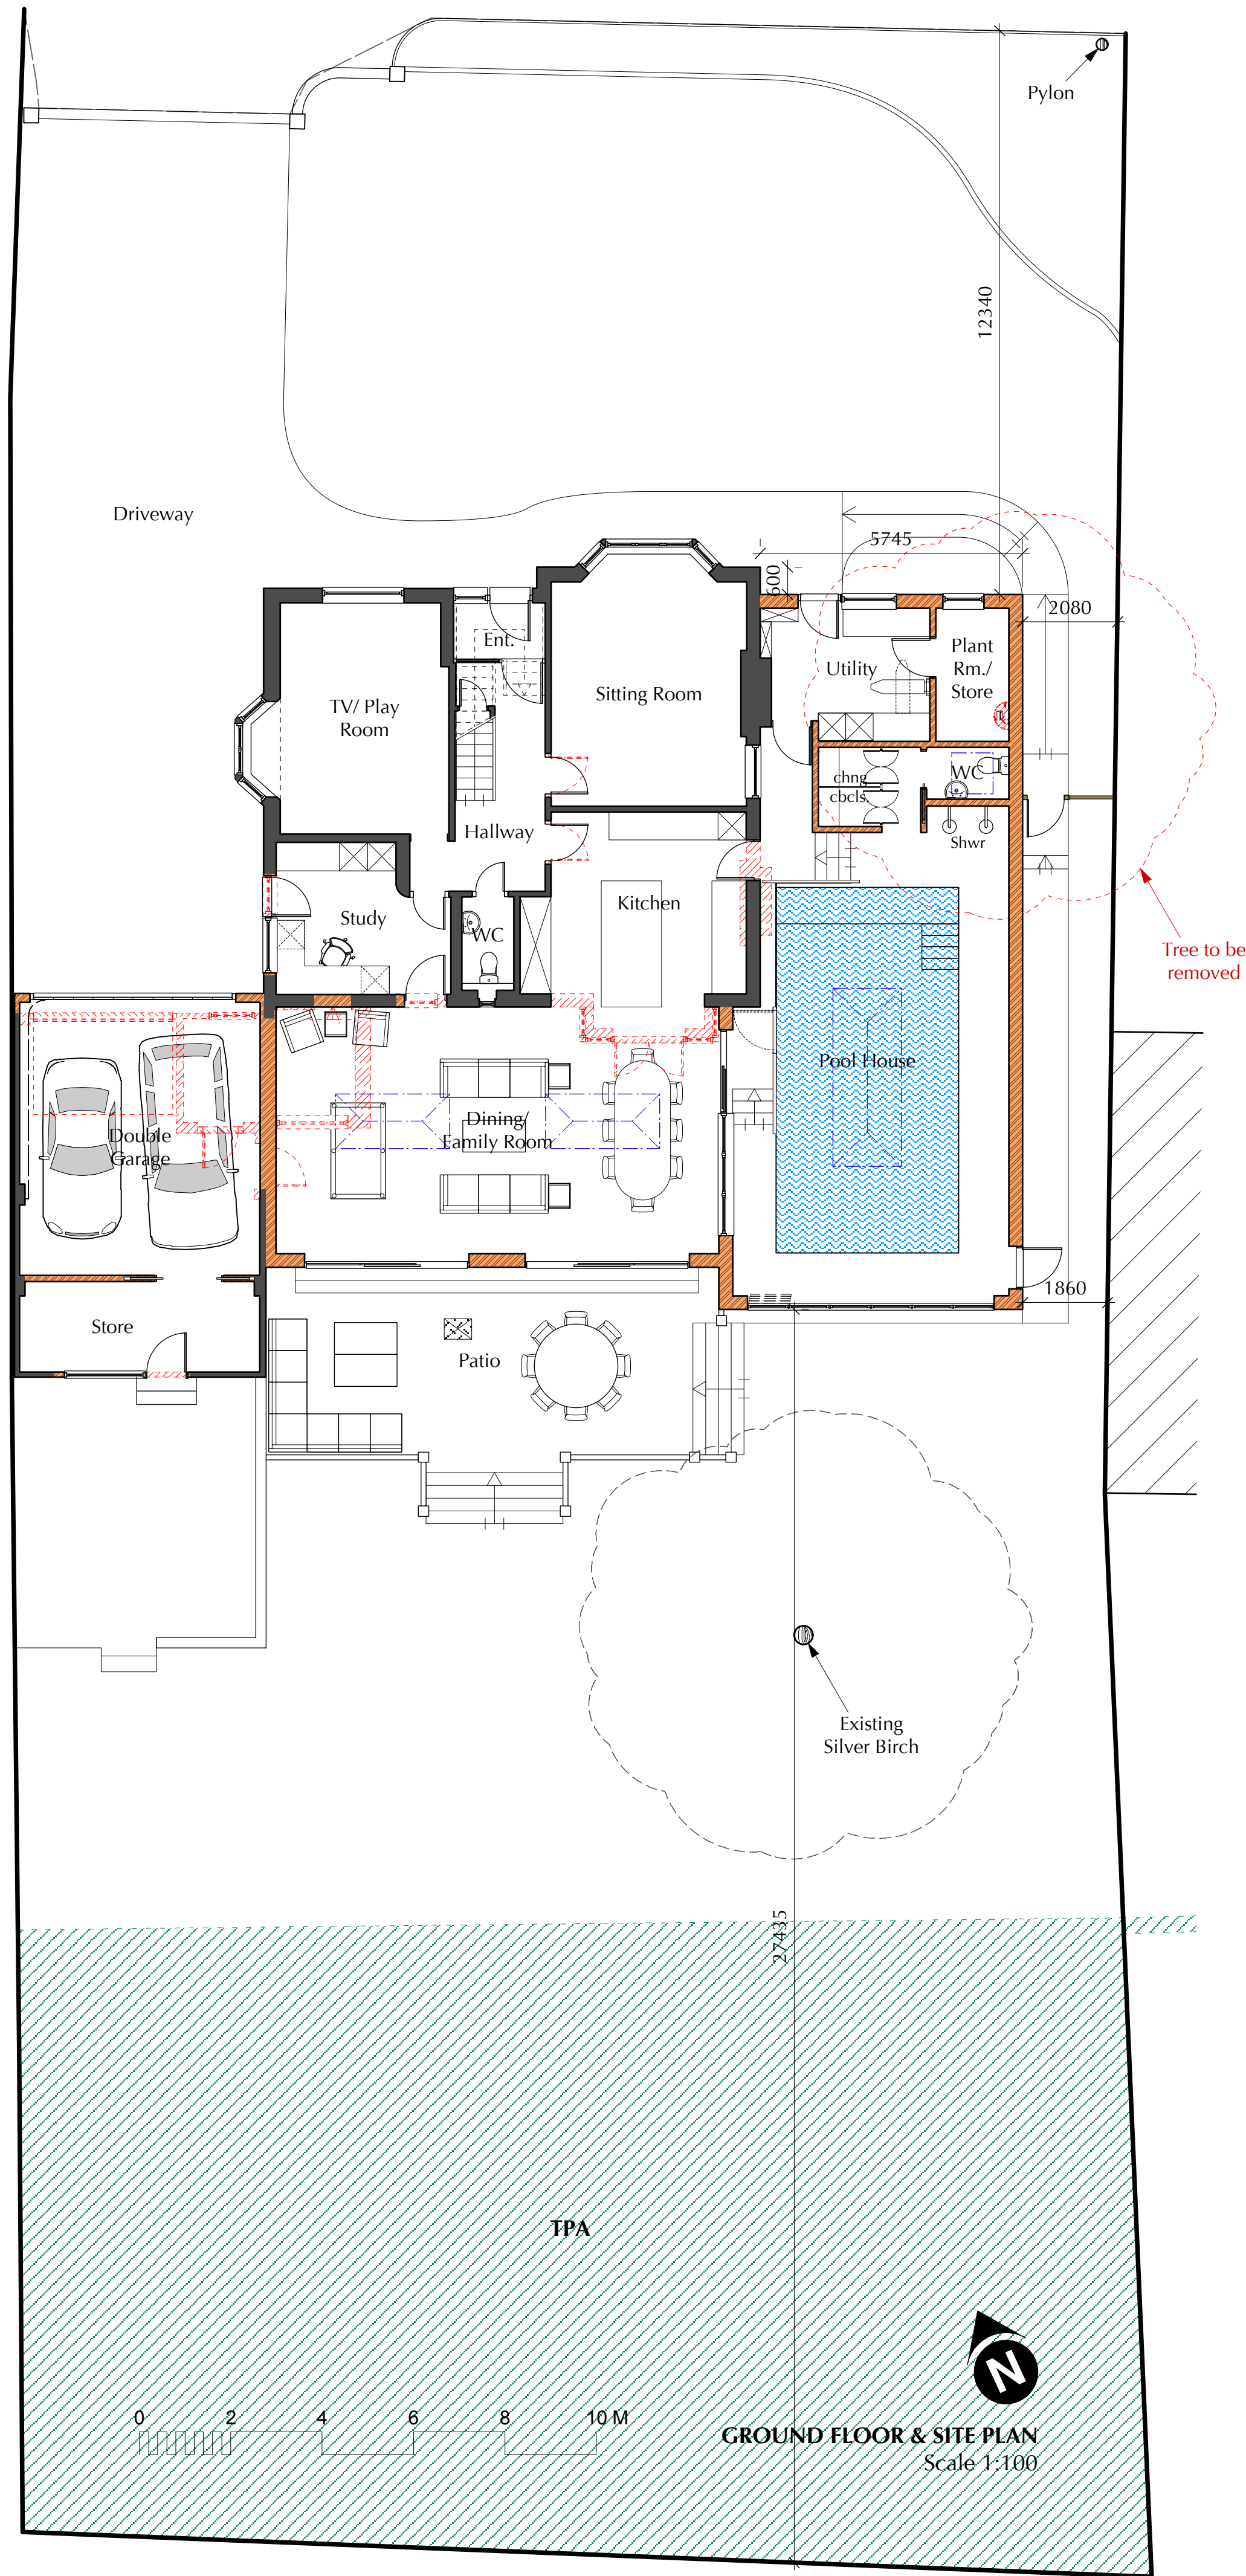

PLAN KEY:
Existing
Demolished/ Removed
New

Notes

Do not scale unless for planning purposes

Use only figured dimensions for construction

All dimensions to be checked and verified on site by the contractor; the architect should be notified immediately of any significant discrepancies

All Dimensions in mm (millimeters) unless otherwise stated

Ordnance Survey paper map copying licence is 100045241

SCALE IS CORRECT WHEN PRINTED ON ISO A1

Revisions	Date	Index
Revisions	01/03/13	A

Client
Mr & Mrs Jeffrey

Job Title
Extension & Refurbishment

12 Billett Avenue,
Waterlooville,
PO7 7SZ

Drawing Title
Planning
- Proposed plans.

Vincent Edberg
Chartered Architect RIBA

28a The Spain
Petersfield
Hampshire
GU32 3LA

Tel:01730 264499
Fax:01730 231694
e-mail: mail@vincentedberg.co.uk

Drawn	Scale	Date
TG	1:100	17 / 09 / 2013
Job Number/Drawing Number	Rev.	
441 - 02		