

PERMIT

NOTES:

DIMENSIONS TO BE CHECKED ON SITE BEFORE COMMENCING WORK. ANY DISCREPANCIES SHALL BE REPORTED TO MILDREN TECHNICAL IMMEDIATELY

DO NOT SCALE FROM THESE DRAWINGS EXCEPT FOR PLANNING PURPOSES. USE FIGURED DIMENSIONS ONLY

WHERE APPLICABLE THIS DRAWING IS TO BE READ IN CONJUNCTION WITH OTHER CONSULTANTS' DRAWINGS


THIS DRAWING IS THE COPYRIGHT OF MILDREN TECHNICAL



MATERIAL SCHEDULE:

BRICKWORK: WIENERBERGER BLOOMSBURY MULTI-STOCK.
 ROOF TILES: MARLEY MODERN SMOOTH GREY.
 FLAT ROOF: SINGLE-PLY MEMBRANE DARK GREY.
 WINDOWS: WHITE UPVC DOUBLE GLAZED.
 STONE CILLS: FORTICRETE CAST STONE.
 SOFFITS & BARGE BOARDS: WHITE UPVC.
 RAINWATER GOODS: BLACK UPVC.
 PAVING: MARSHALLS SAXON BUFF PAVING SLABS.

NOTE: ALL EXTERNAL DOORS AND SHOP FRONT BY OTHERS

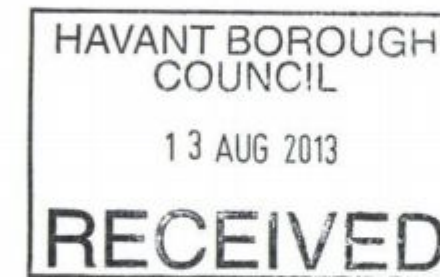


01	30.07.13	FFL corrected. External levels amended
-	09.07.13	Issued for Comment
REV	DATE	AMENDMENT

MILDREN
TECHNICAL

ARENA BUSINESS CENTRE 25 BARNES WALLIS ROAD
 FAREHAM HAMPSHIRE PO15 5TT
 0845 302 1961

FOR

Bacchus Partners Ltd.

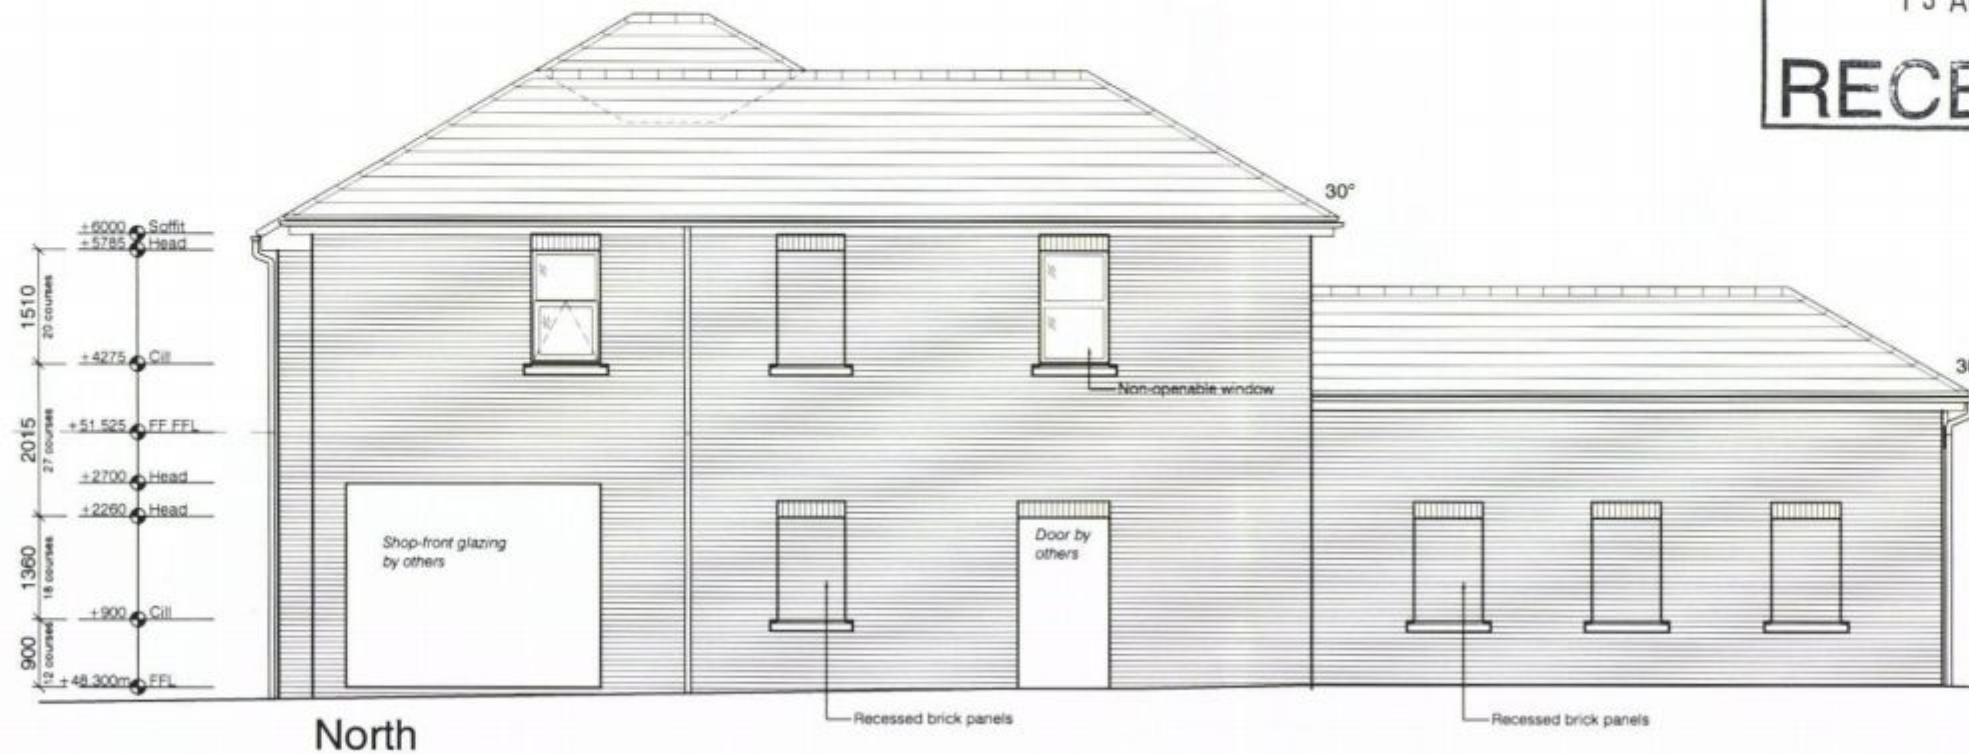

PROJECT

CONVENIENCE STORE
 179 LONDON ROAD
 WATERLOOVILLE

TITLE

ELEVATIONS
 EAST & NORTH

DATE	DRAWN	SCALE	CHECKED
JULY 2013	IA	1:100@A3	ML
JOB NUMBER	DRAWING NUMBER	REVISION	
0129	200	01	