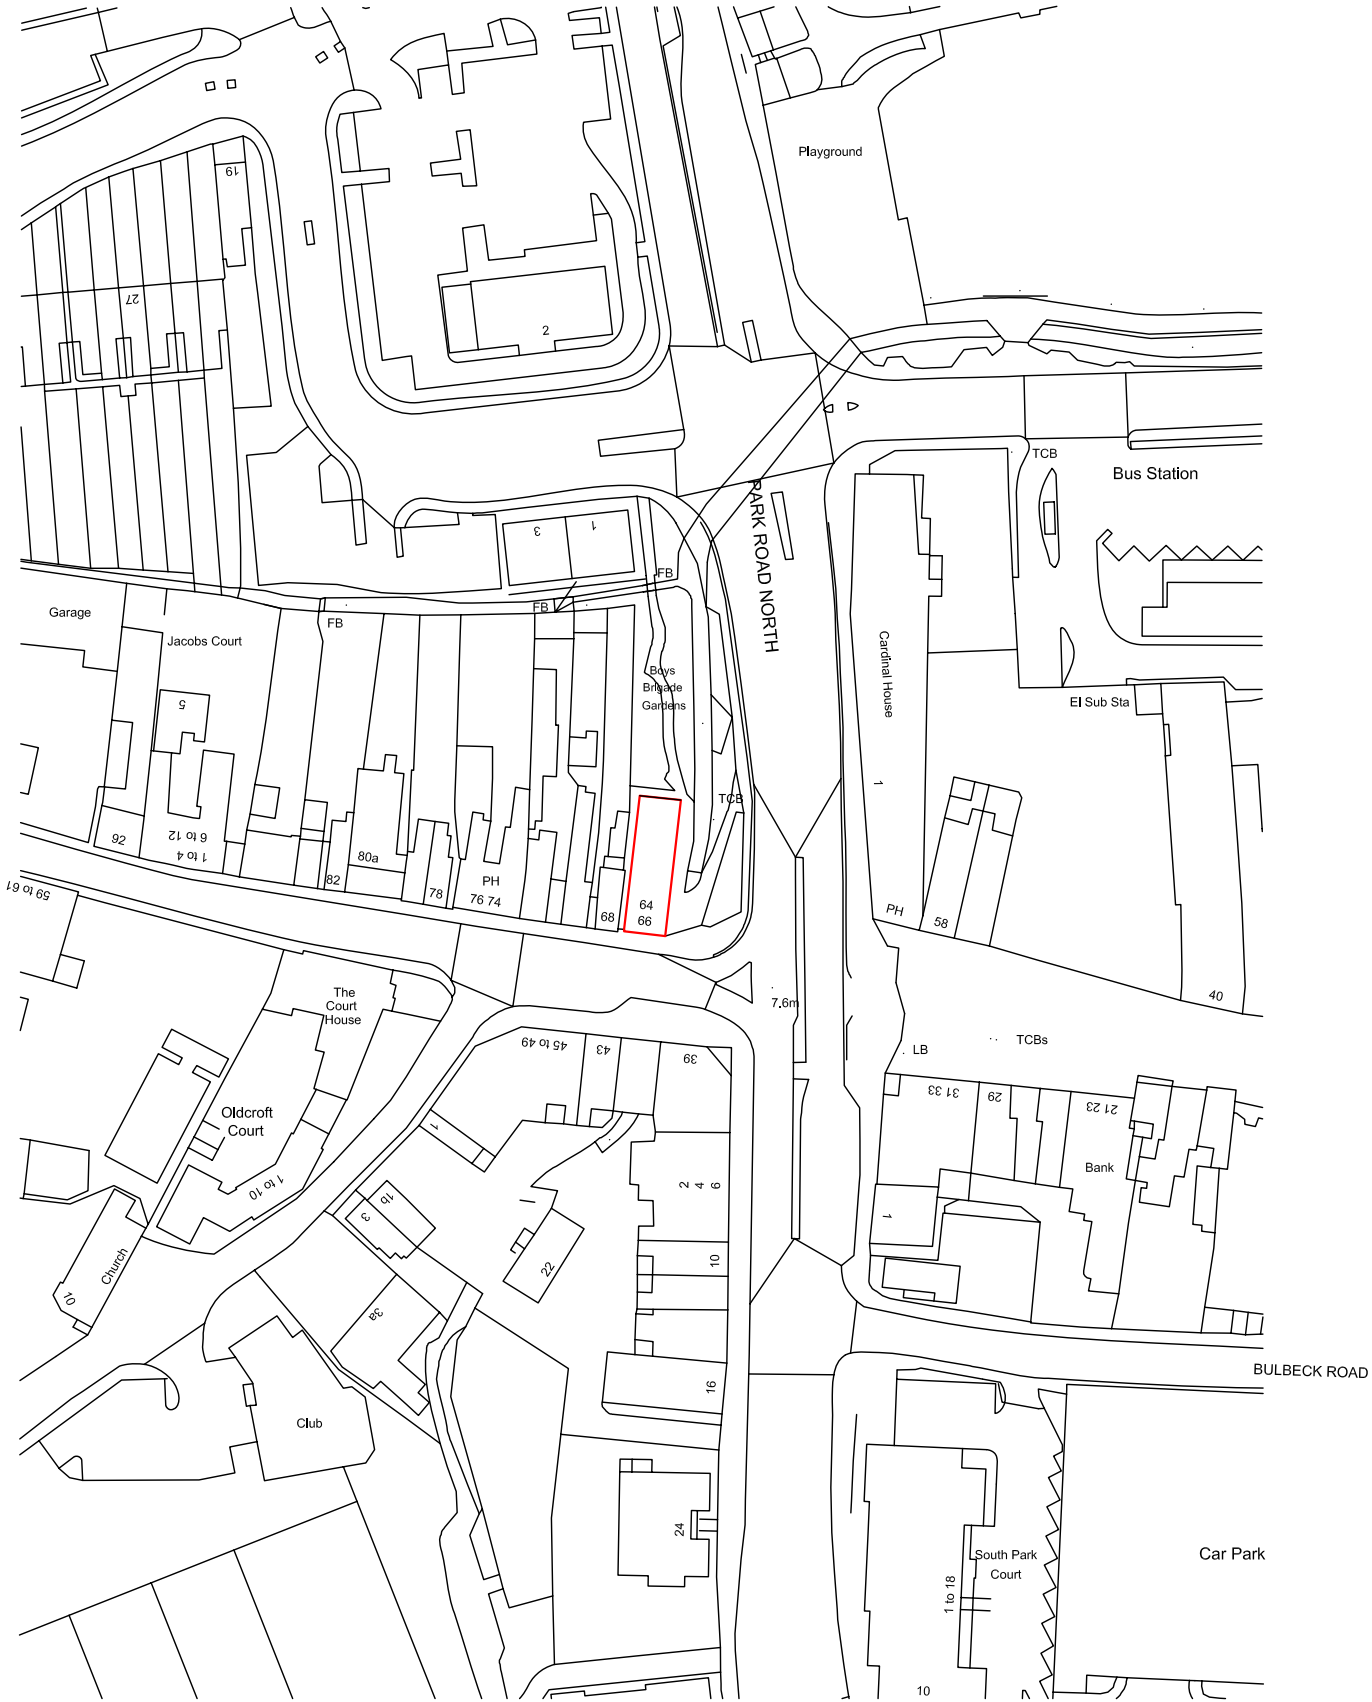


0 25m 50m

Alder King LLP is a limited liability partnership registered in England & Wales No. OC306796.
Registered Office: Pembroke House, 15 Pembroke Road, Bristol BS8 3BA.
A list of members is available at the registered office.

alder king
PROPERTY CONSULTANTS

0117 317 1000
15 PEMBROKE ROAD BRISTOL BS8 3BA
www.alderking.com

64 - 66 West Street Havant PO9 1PA		Site Location Plan	
Scale	1:1250 @ A4	Drawn	CDS
Date	June 13	Checked	PBM
		Drawing No	76265 / 03