


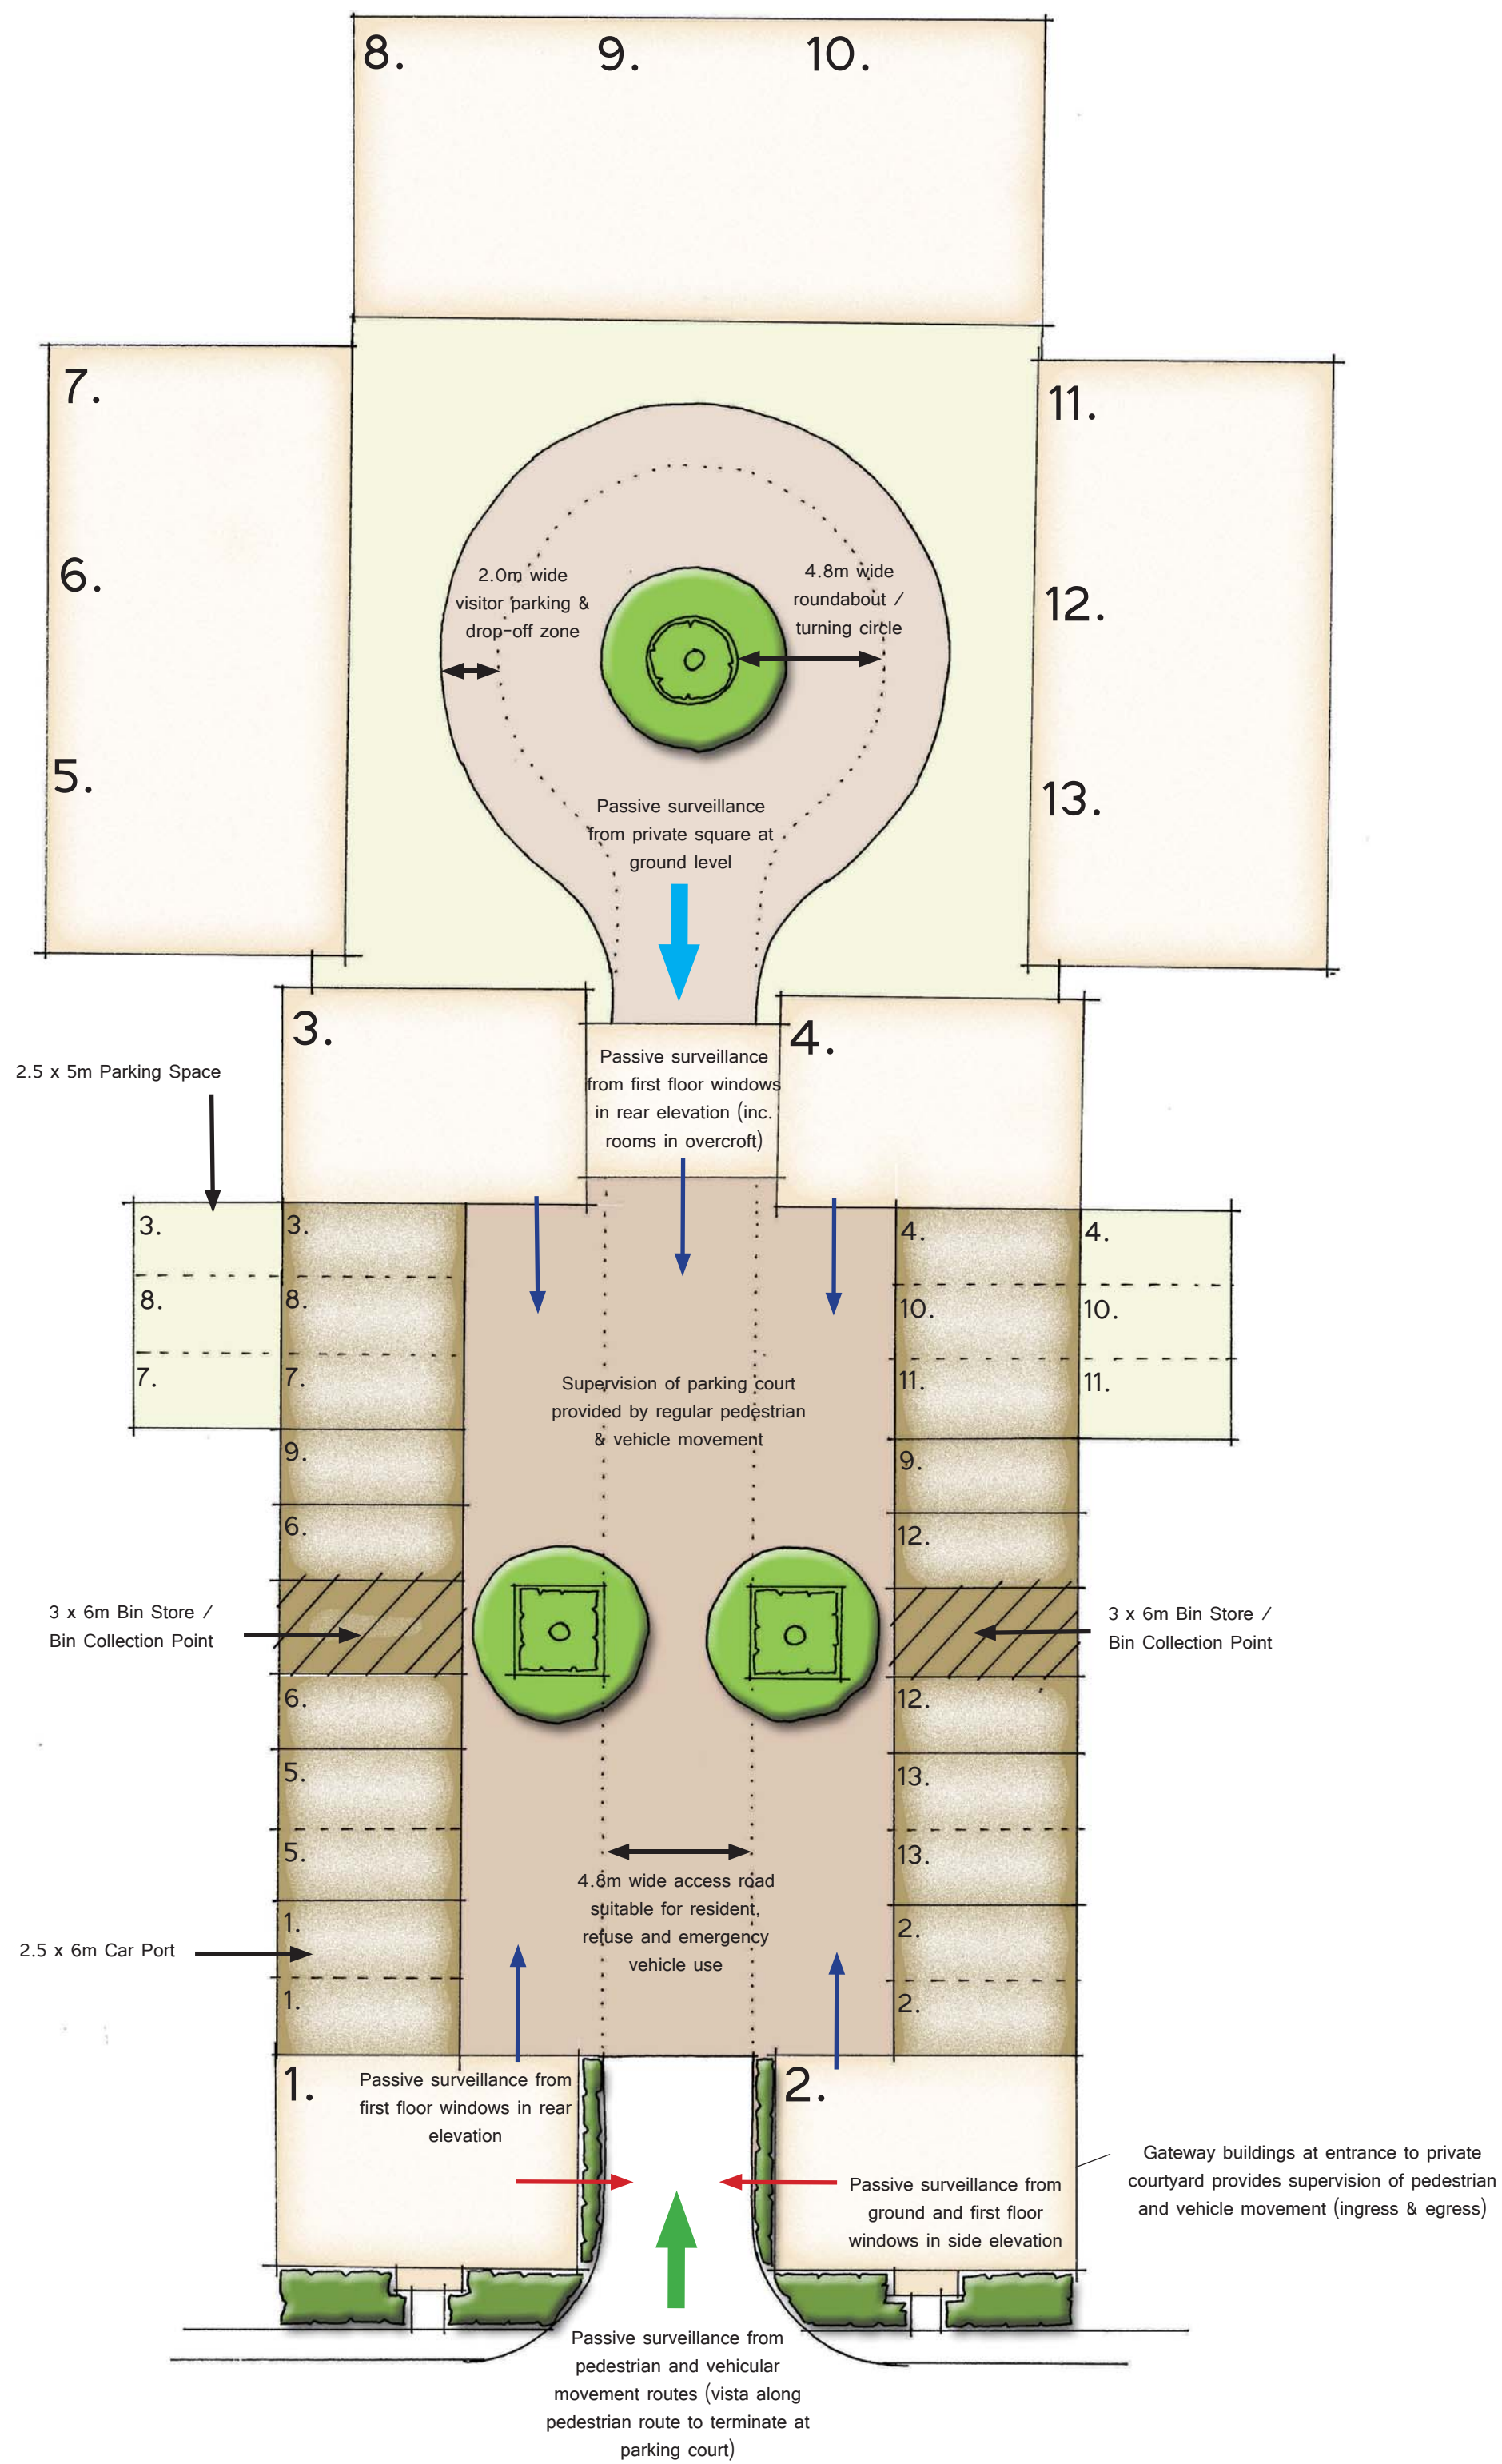

Revision	Date	By	Description
----------	------	----	-------------

CSa
environmental planning
Dixies Barns,
High Street, Ashwell,
Hertfordshire, SG7 5NT
t 01462 743647
f 01462 743648
e ashwell@csaenvironmental.co.uk

Project Station Road
Hayling Island

Title Central Parking Court Plan

Client Hayling Island Builders Ltd

Scale @ Size	1:200 @ A2	Drawn	DP
Date	September 2013	Checked	-
Drawing Number	CSa/2128/112	Revision	-