
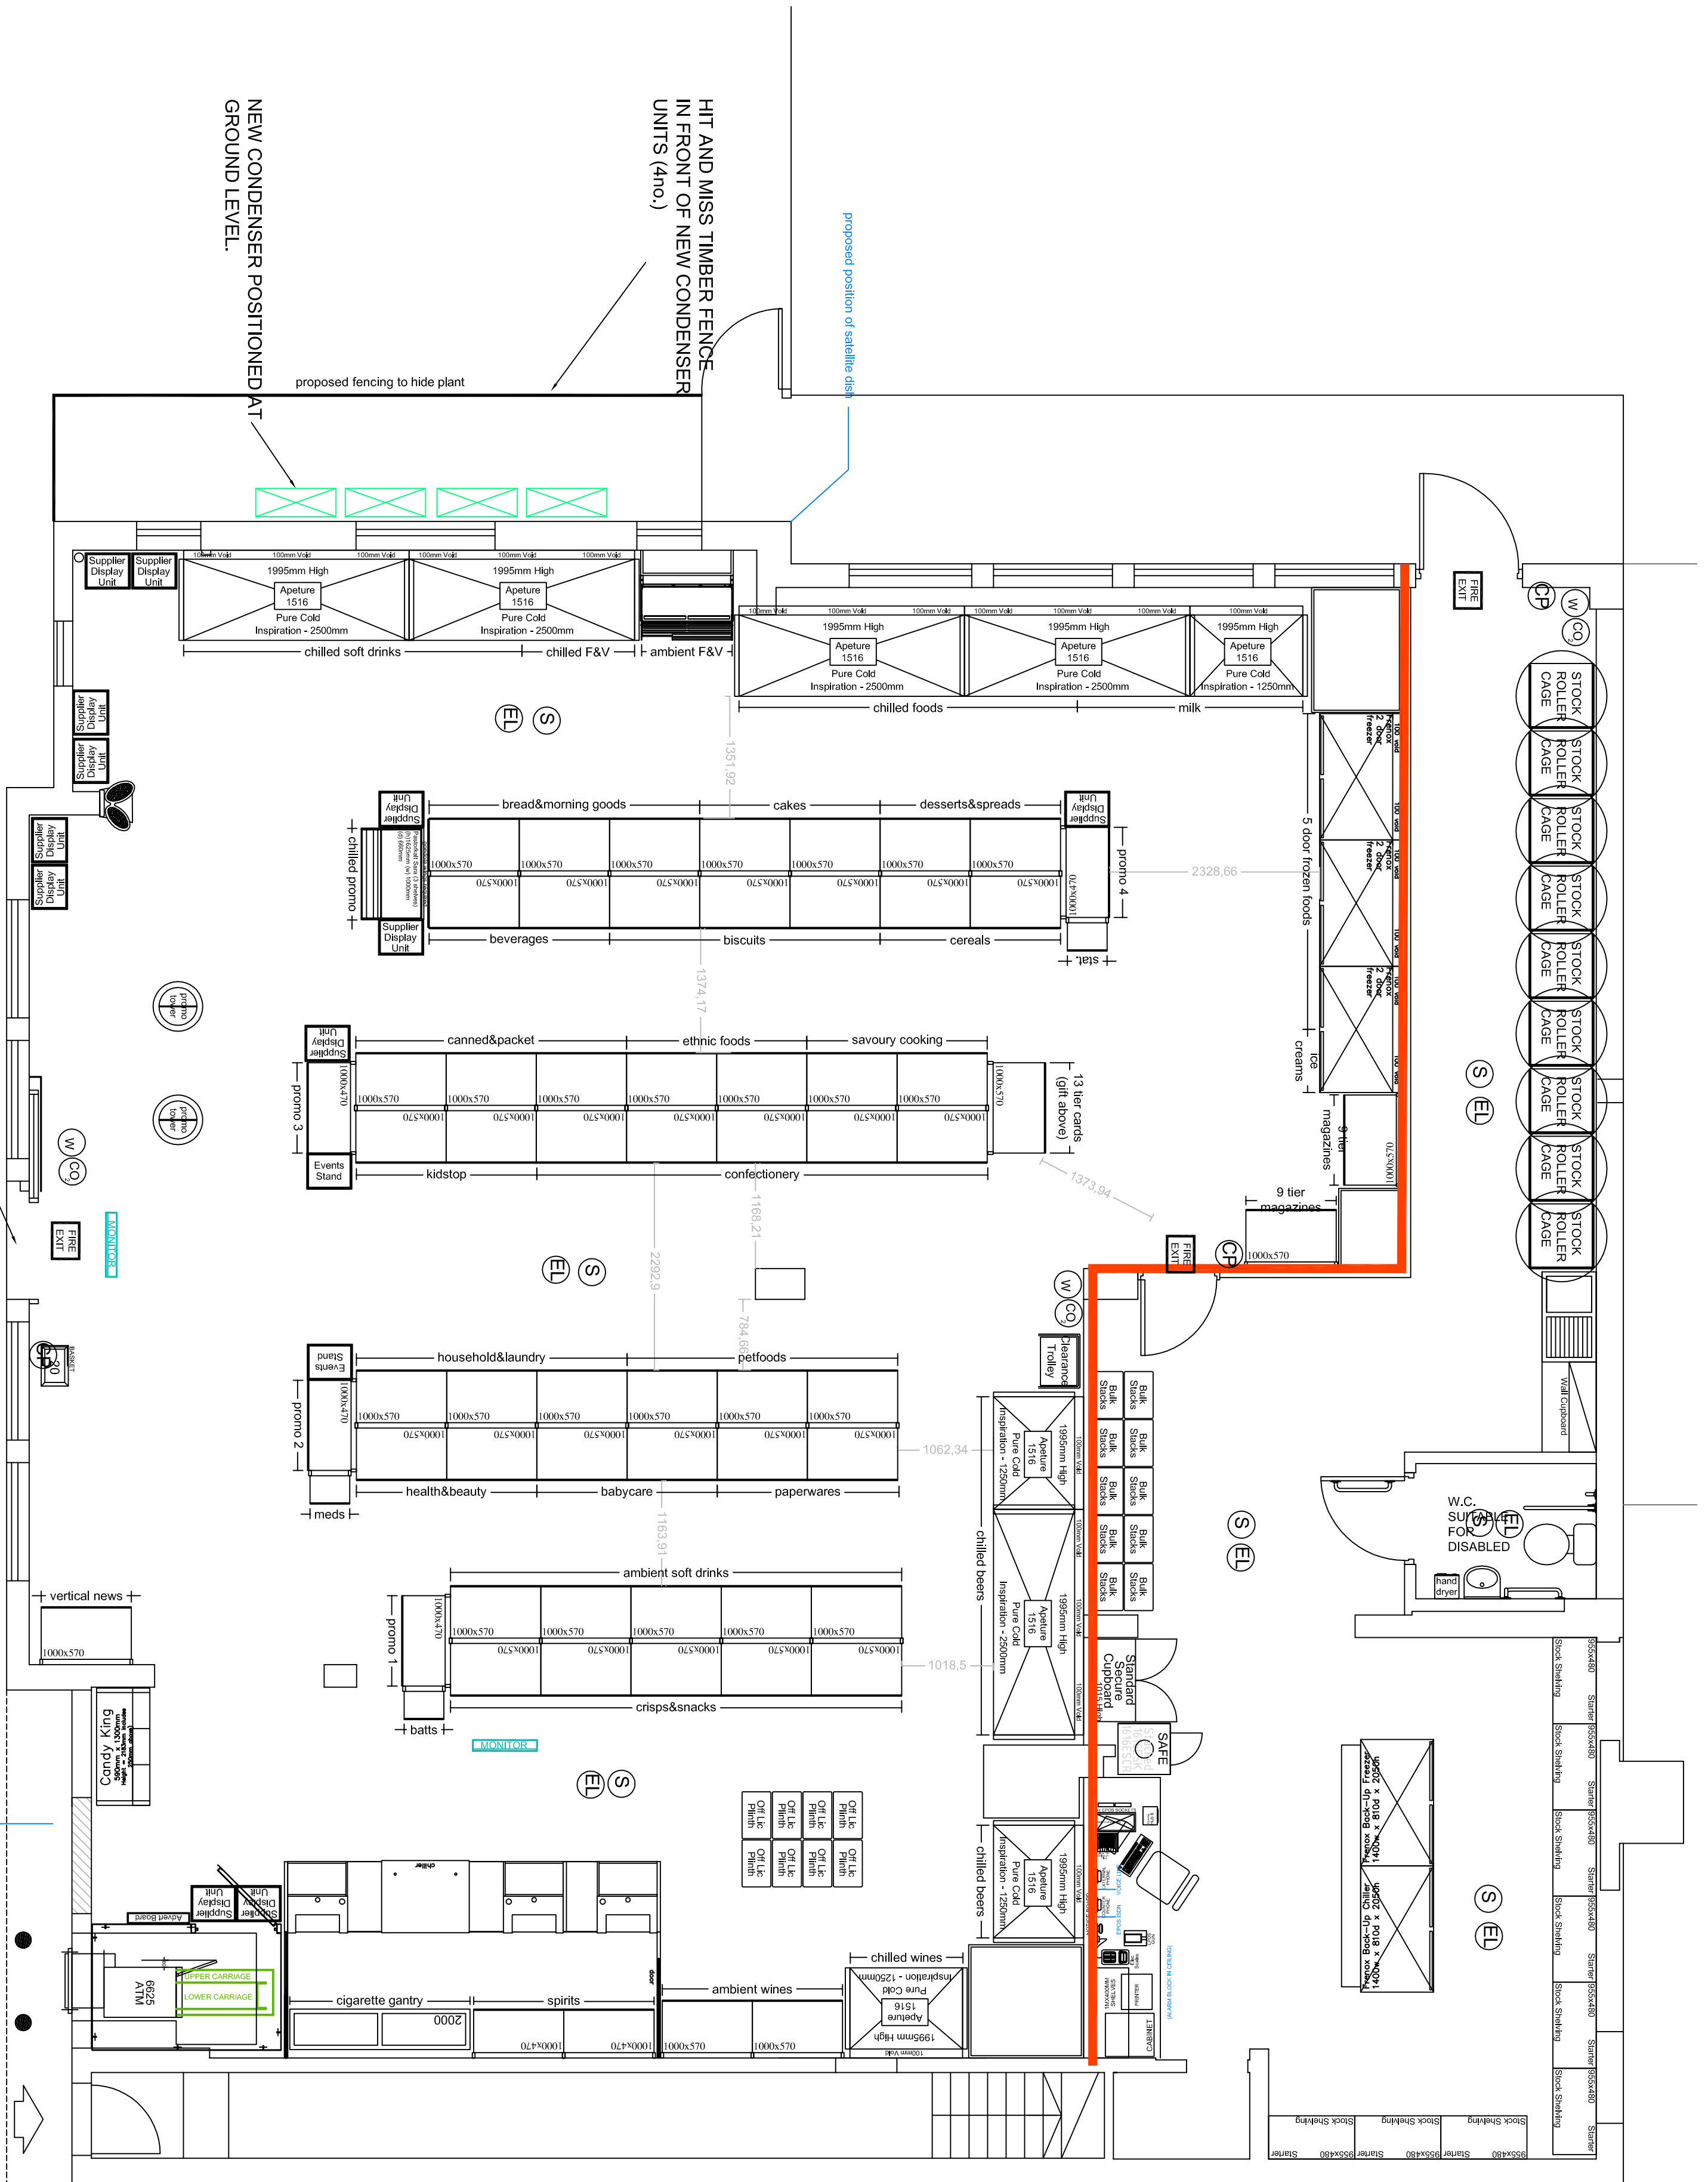


REVISION

A. BOLLARD LOCATION AMENDED
B. FENCE TO PLANT AMENDED AND ADDITIONAL
NOTES ADDED

30.04.13
17.05.13

SCALE 1:50

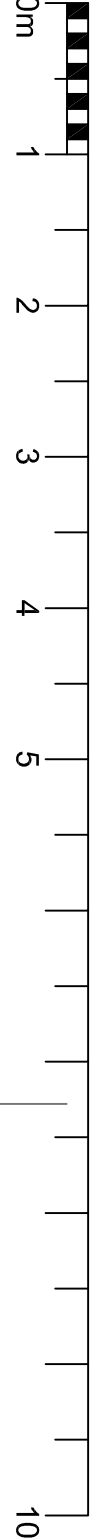

PROPOSED PLAN

© THE CONTENTS OF THIS DRAWING REMAIN THE SOLE PROPERTY OF
WELLSFIELD ASSOCIATES AND MUST NOT BE COPIED OR REPRODUCED
WITHOUT PRIOR PERMISSION.
FULL SURVEY NOT CARRIED OUT DRAWING PRODUCED USING
INFORMATION SUPPLIED BY THE CLIENT

Wellsfield Associates

80 High Street,
Hoddeigh,
Essex,
SS7 2PB
Tel: 01702 551123
Fax: 01702 558530
mv@wellsfieldassociates.co.uk

project

PROPOSED ONE STOP
THE FOX INN
PROSPECT LANE
HAVANT

PROPOSED PLAN

date FEB 13 drawn C.J.J.

scale 1:50 @ A1 dry no. 2095.02b