


Site subject to survey

Site access subject to Highways Engineers study

FOR PLANNING PURPOSES - SITE LOCATION PLAN

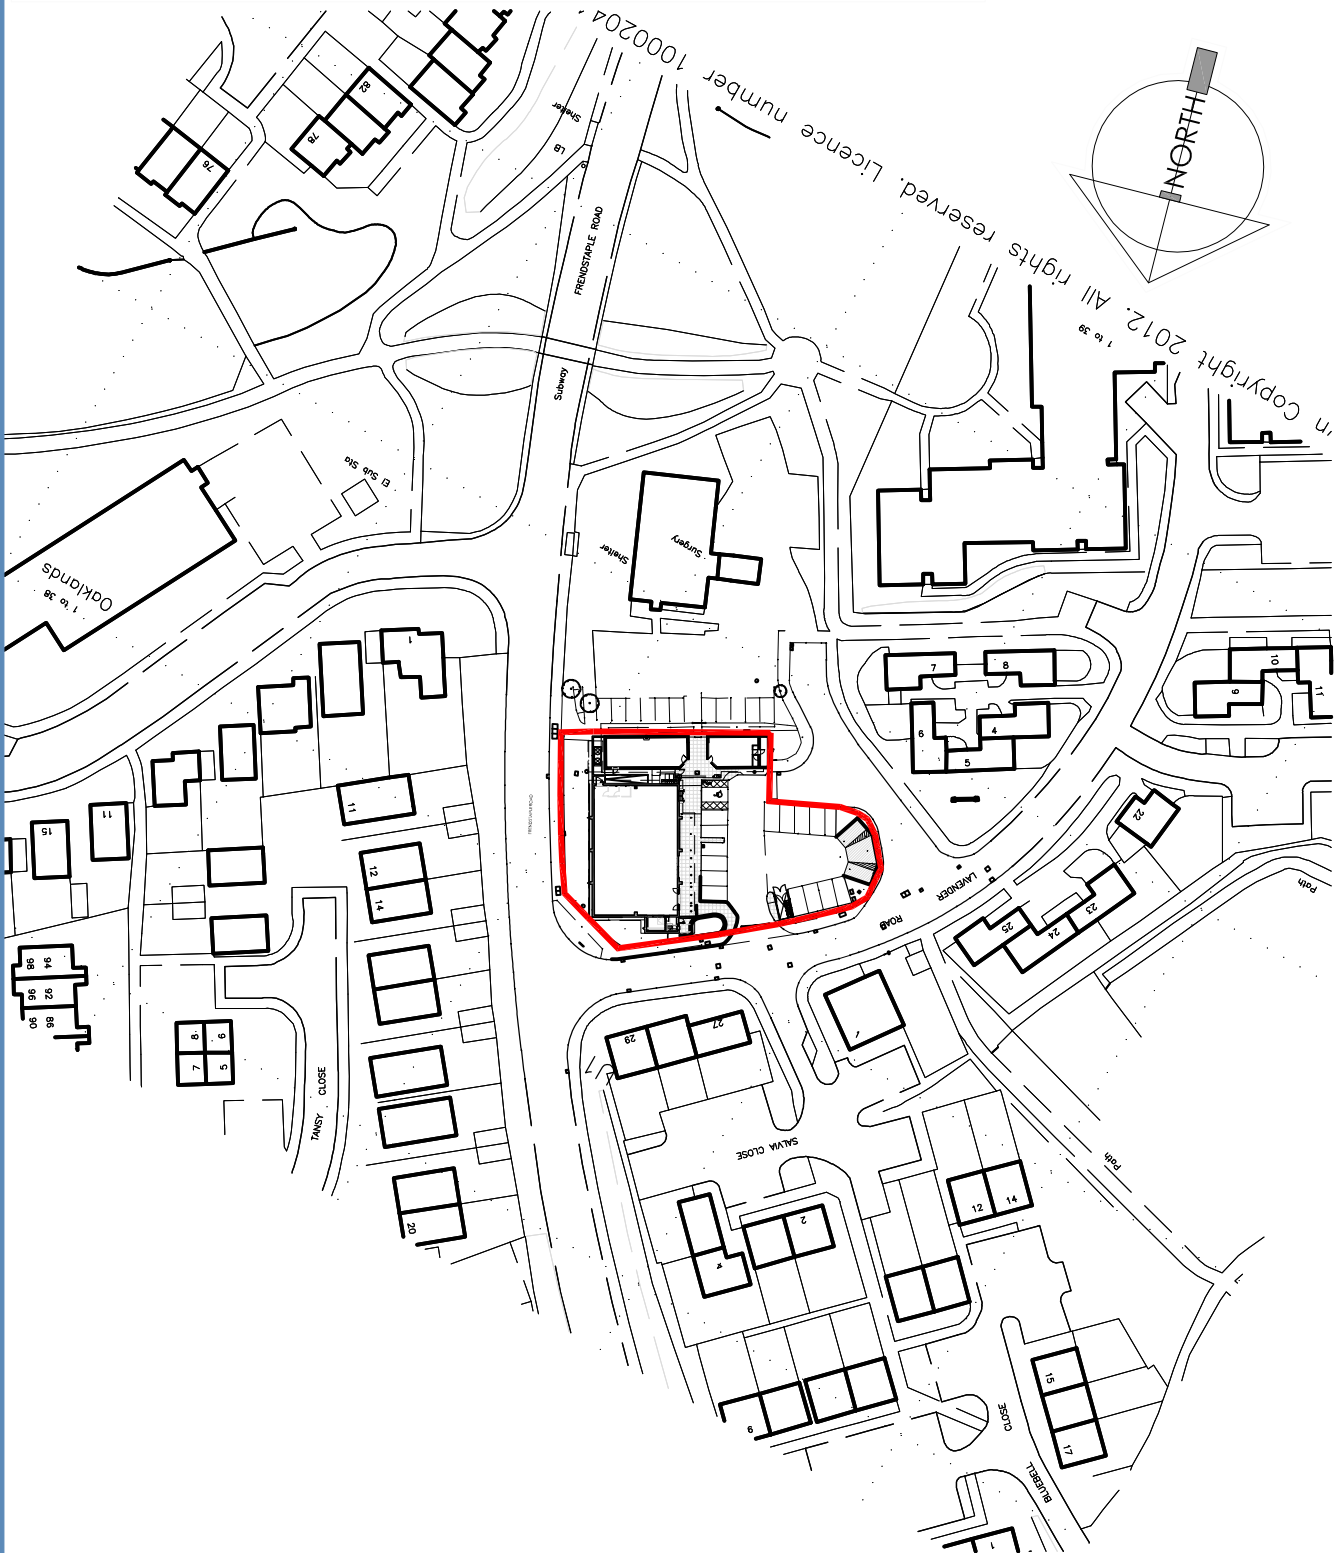

0 20 40 75m
1:1250 Scale A4 Sheet

0 10 25 50
title sheet
scale bar 1:1@A4



Project:
**LAVENDER ROAD
WATERLOOVILLE**



Revision:

By App.

Copyright Archer Architects. All dimensions to be verified on site.

Drawing Title:
**FOR PLANNING
SITE LOCATION PLAN**

Scale: Date: Drawn: Checked:

1:1250@A4 18.04.13 DD AA

Project No: Drawing No: Revision:
4847 (P)100



Office 7, Gateway 1000
Arlington Business Park
Whittle Way
Stevenage
Hertfordshire
SG1 2FP

t: 01438 749400
f: 01438 749591

55 Newton Street
Manchester
M1 1ET

t: 01612286020
f: 01613360536
e: arc@archer.uk.com
www.archerarchitects.co.uk