



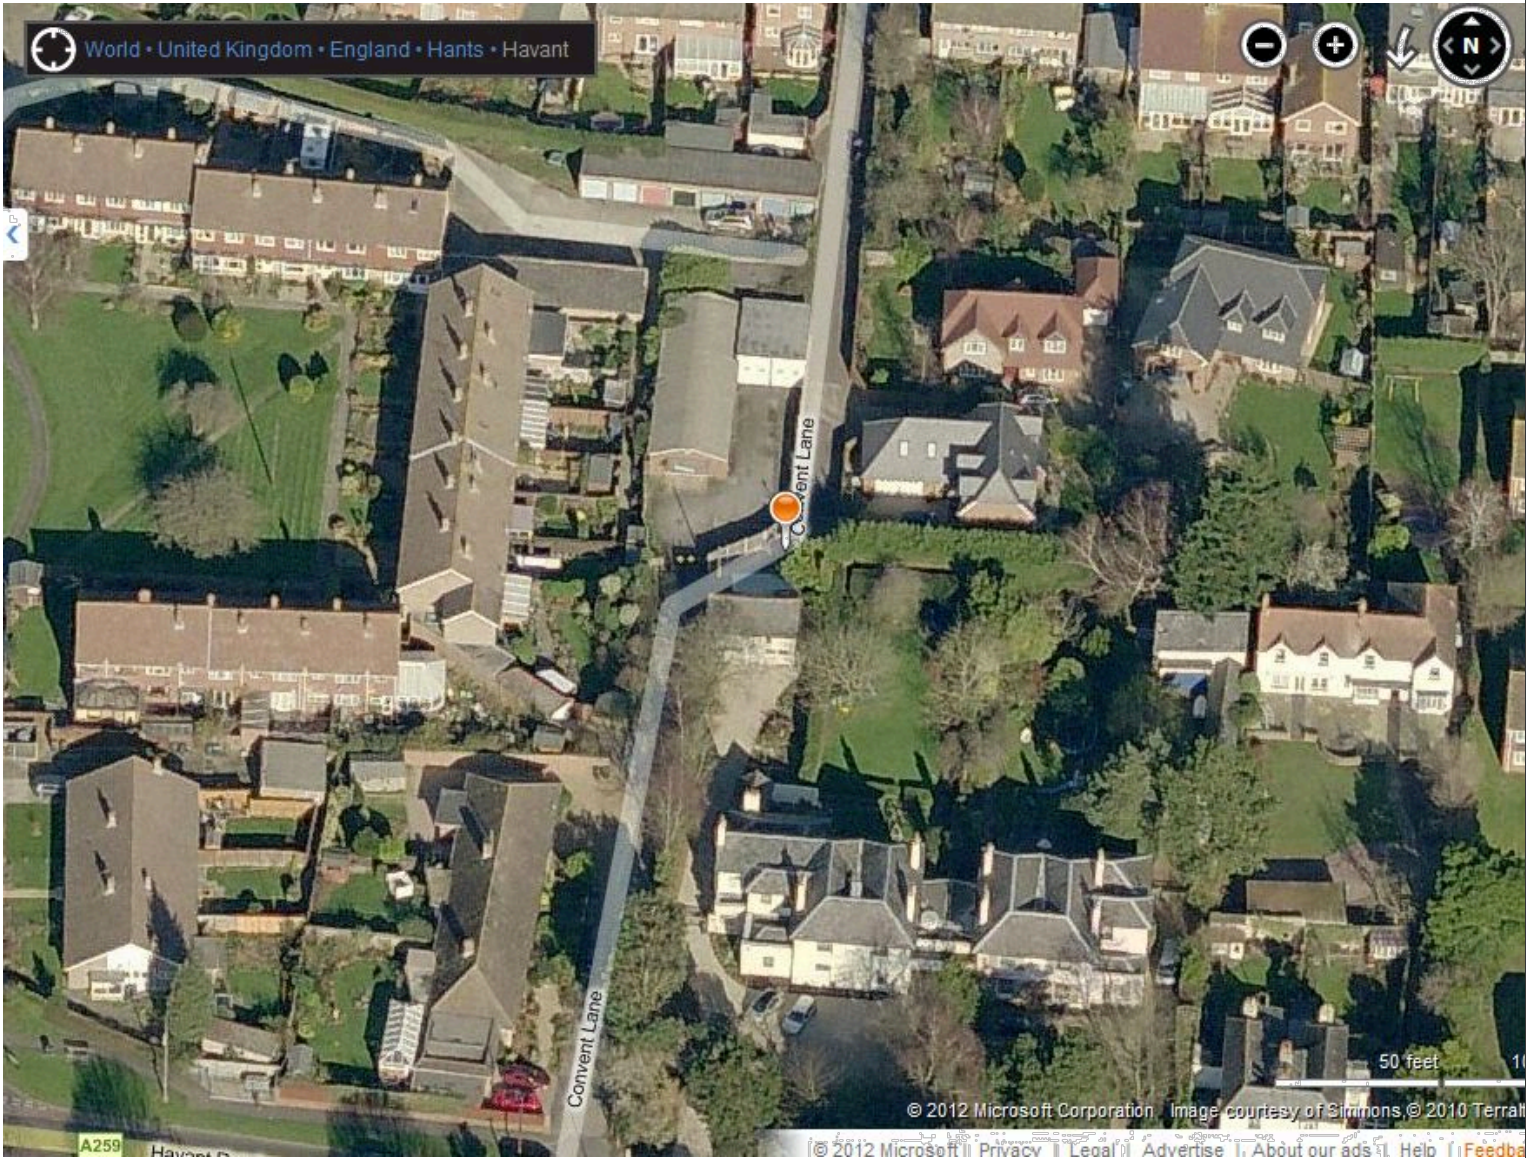

EXISTING AERIAL VIEW - NTS
(SHOWING PREVIOUS ST JOHN AMBULANCE BUILDINGS)

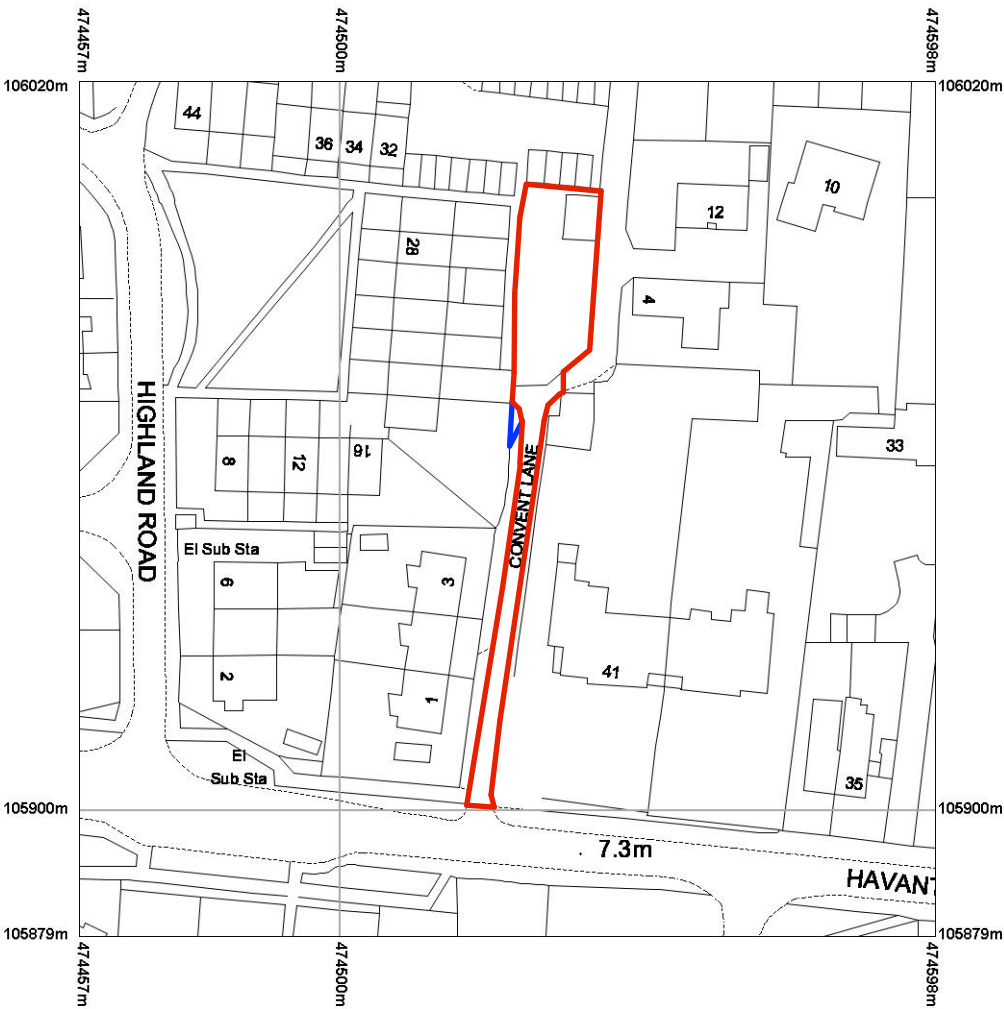


SITE LOCATION PLAN 1:1250

Reproduction in whole or in part is prohibited without the prior permission of Ordnance Survey.

Ordnance Survey and the OS Symbol are registered trademarks and OS MasterMap® is a trademark of Ordnance Survey, the national mapping agency of Great Britain.


The representation of a road, track or path is no evidence of a right of way.

The representation of features as lines is no evidence of a property boundary.

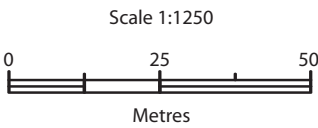

Supplied by: Getmapping
Centre coordinates: 474528 , 105950
OS License Number: 100030848

Rev A: Red line amended as requested in HBC letter dated 2.5.13

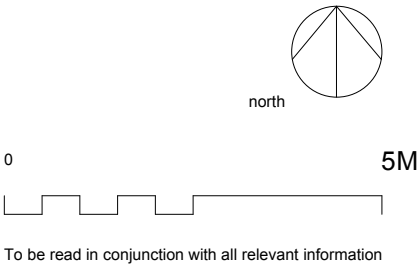

project		Former St John Ambulance Site, Convent Lane, Emsworth		ruth butler architects 7 The Green Rowlands Castle, Hants PO9 6BW tele/fax 023 92413562 e-mail butlersutherland@me.com web
for		Mr & Mrs Sutherland		
title		SITE LOCATION PLAN & EXTG AERIAL VIEW		
status FOR APPROVAL				
scale	size	drawing number	rev.	
1:1250	A3	P.02	A	