


HAVANT BOROUGH COUNCIL
08 JAN 2013
RECEIVED

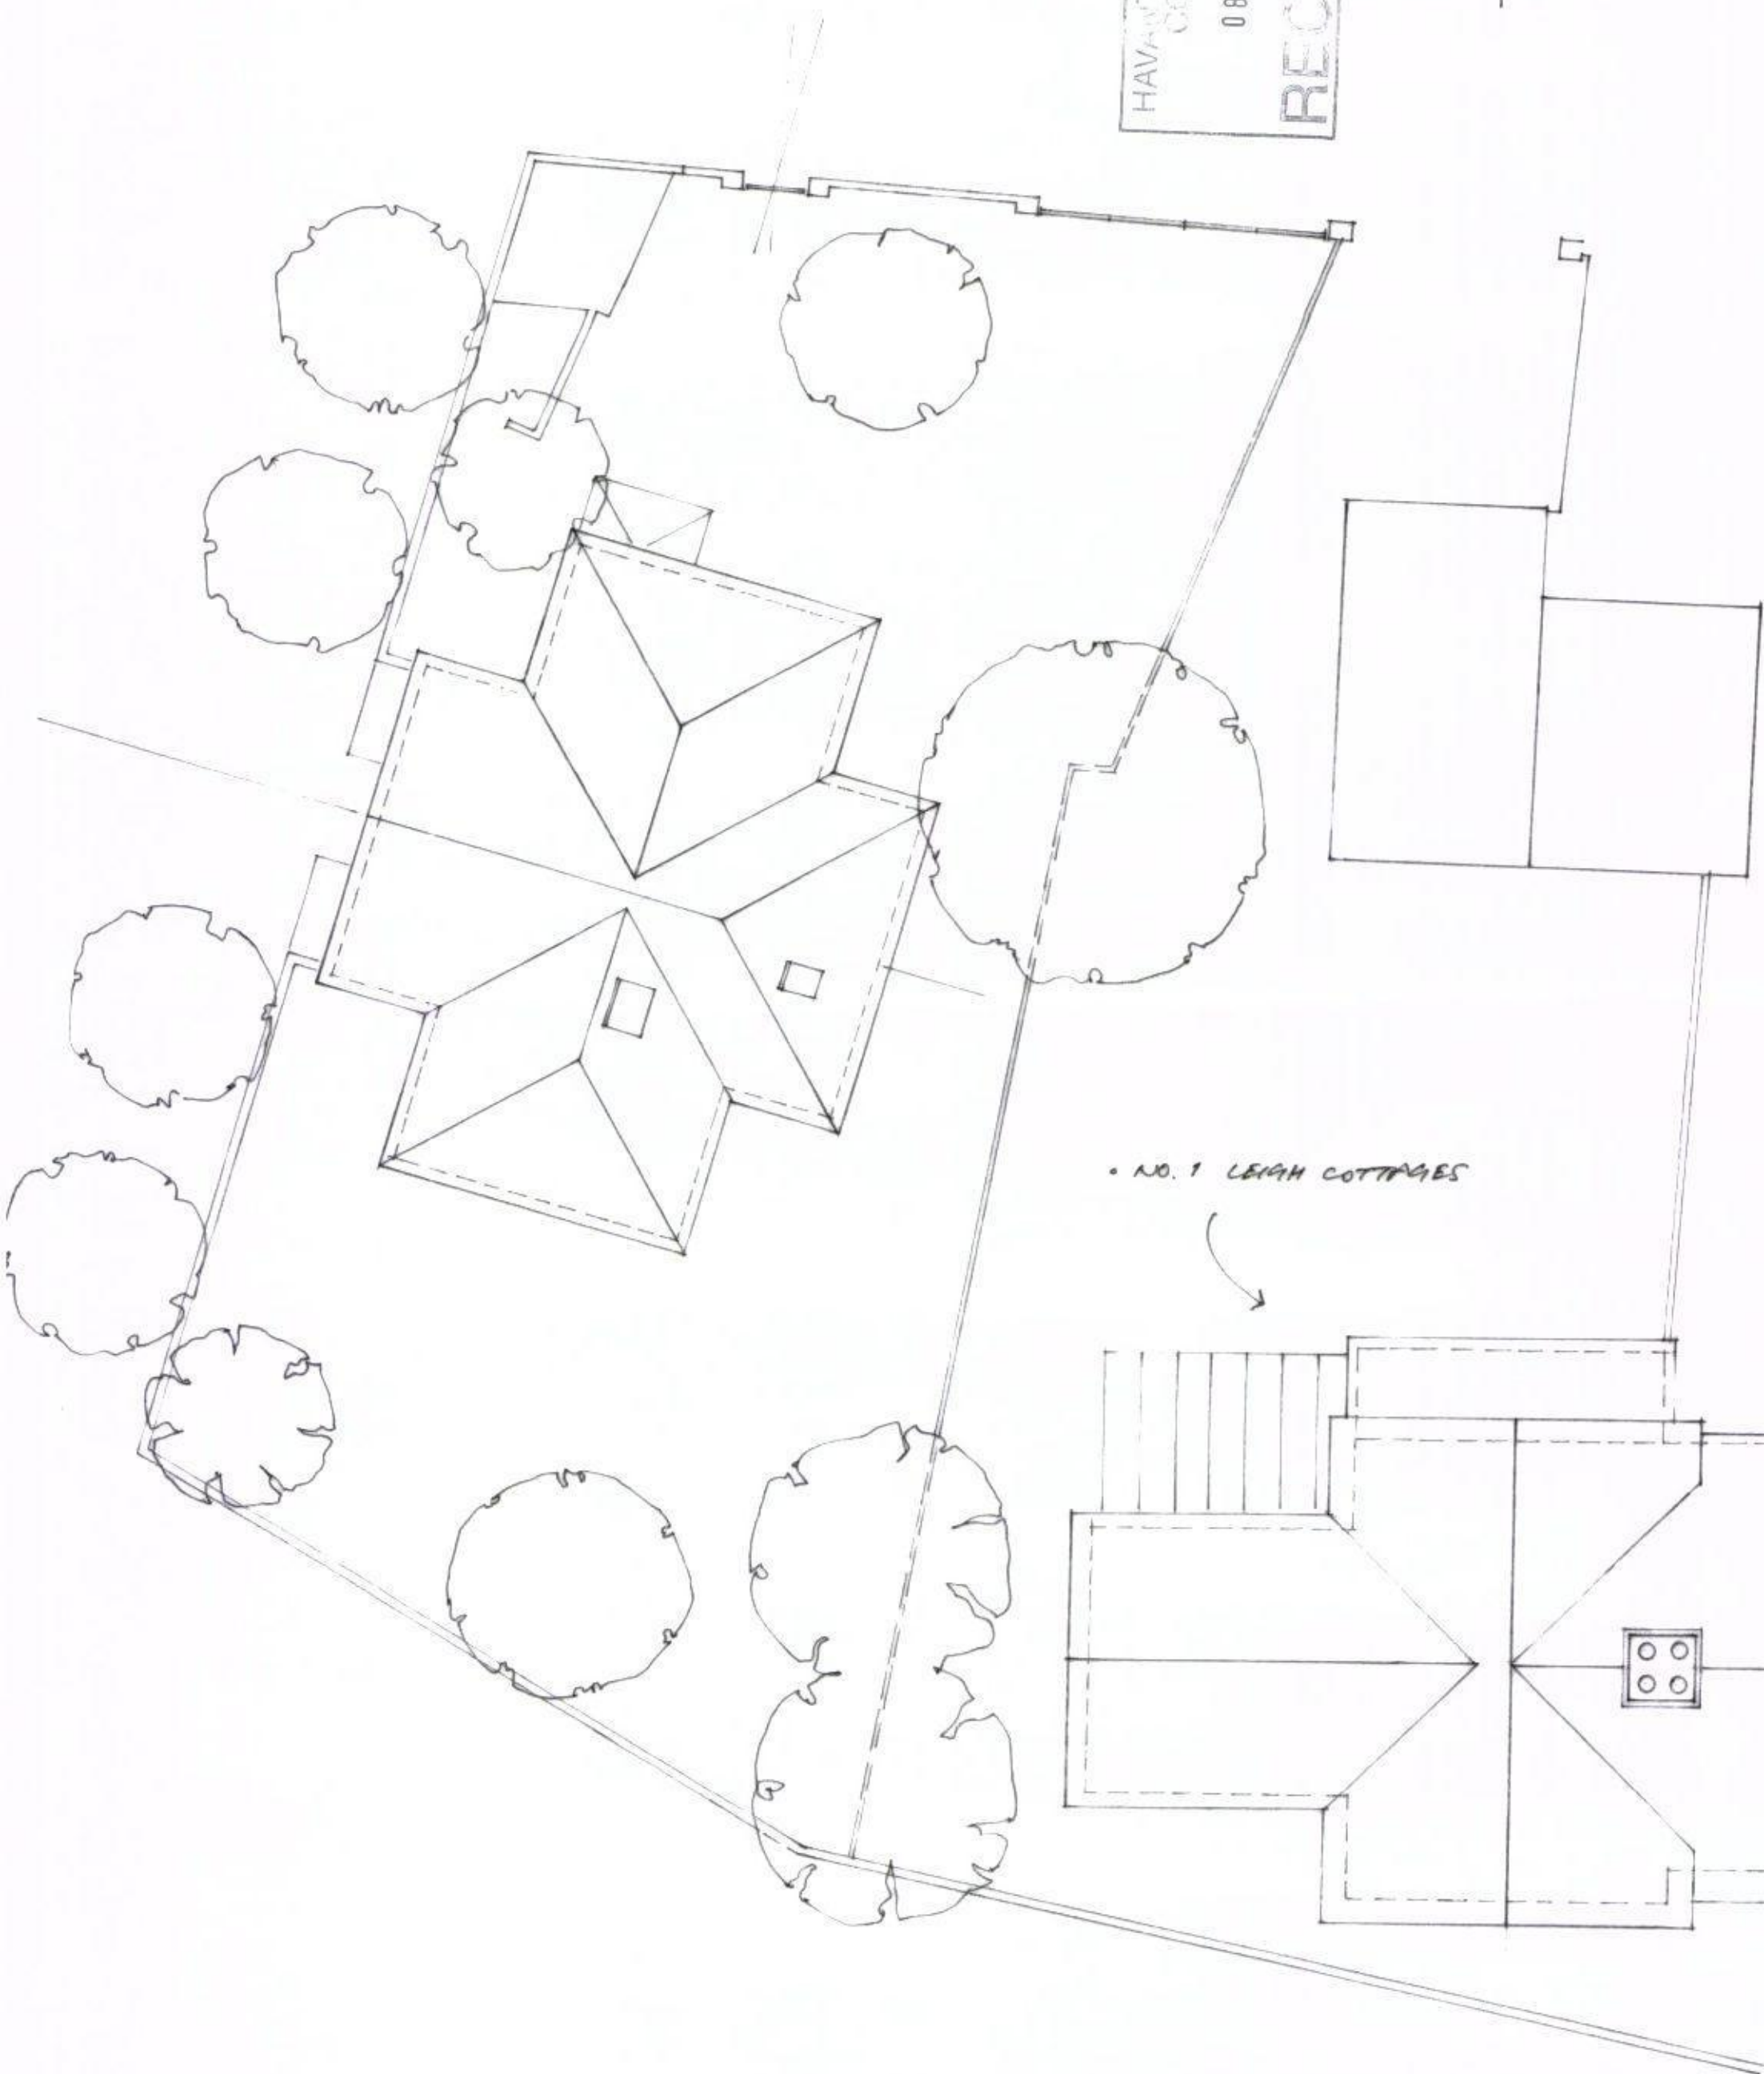

HOUSE ADJACENT TO
NO. 1 LEIGH COTTAGES, HAVANT

PROPOSAL:
ROOF PLAN

1:100
JAN '12

DETAILED NO.
2169/05A

©ANTHONY PERRY,
ARCHITECT, 2012