


Shop Lay out.

PERMIT

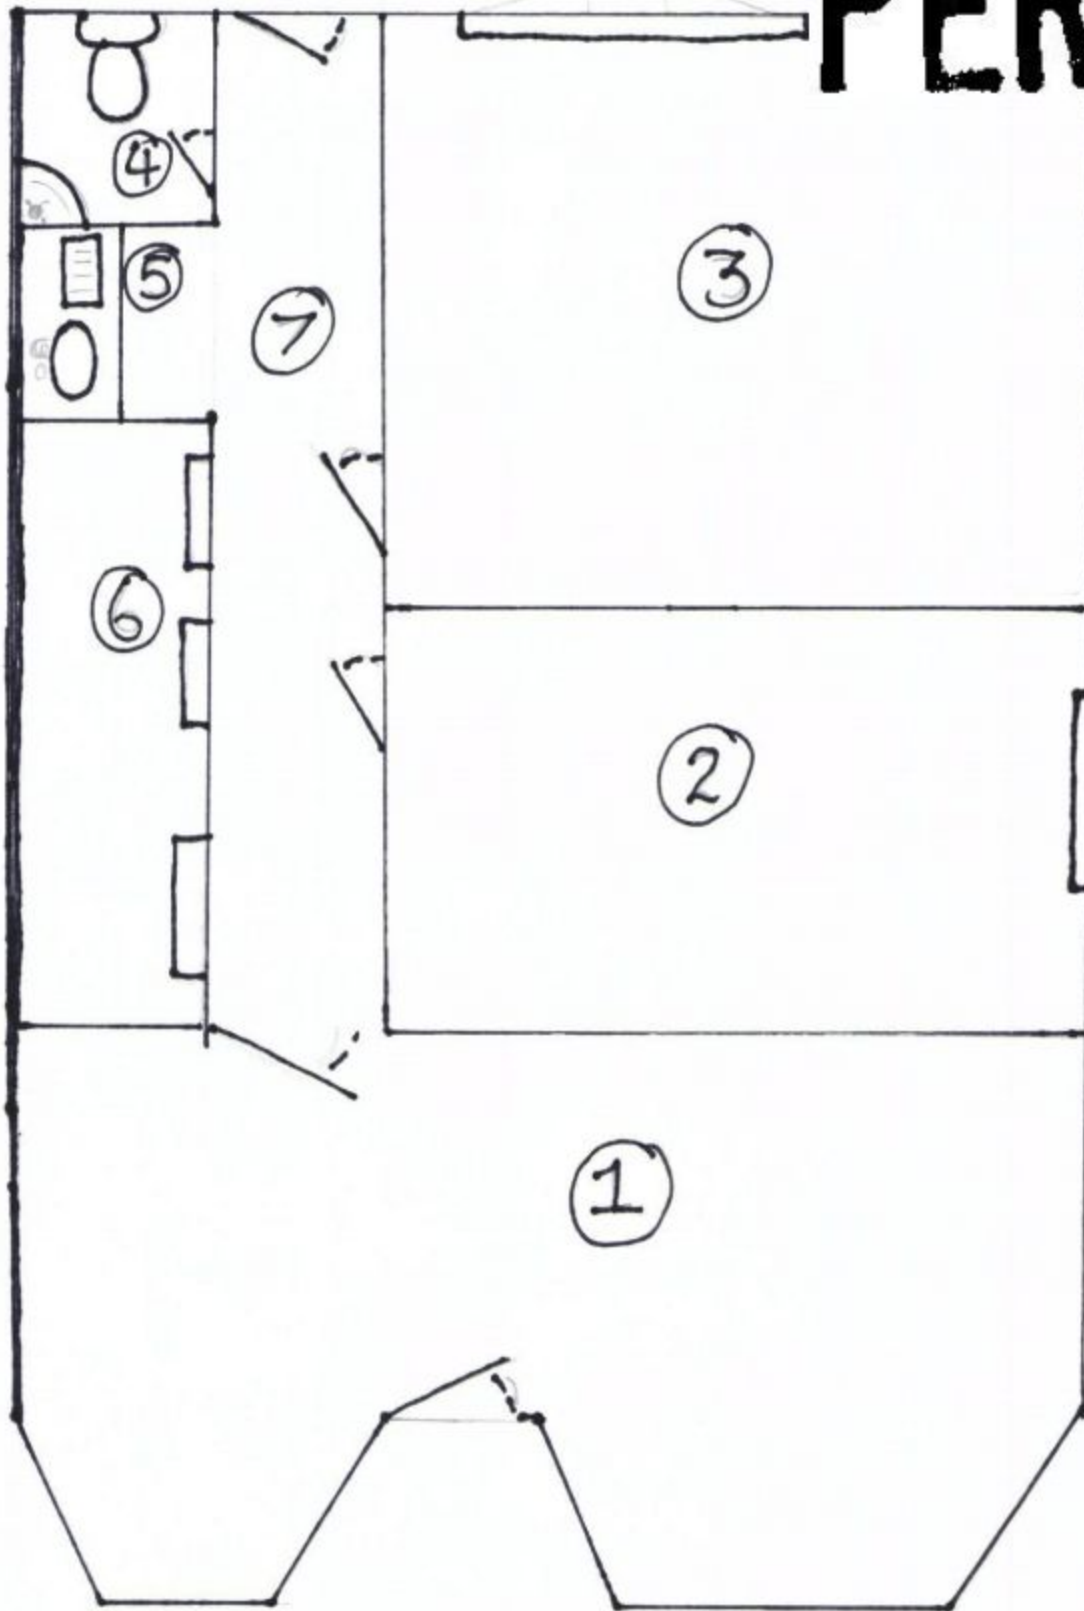

HAVANT BOROUGH
COUNCIL
18 AUG 2011
RECEIVED