


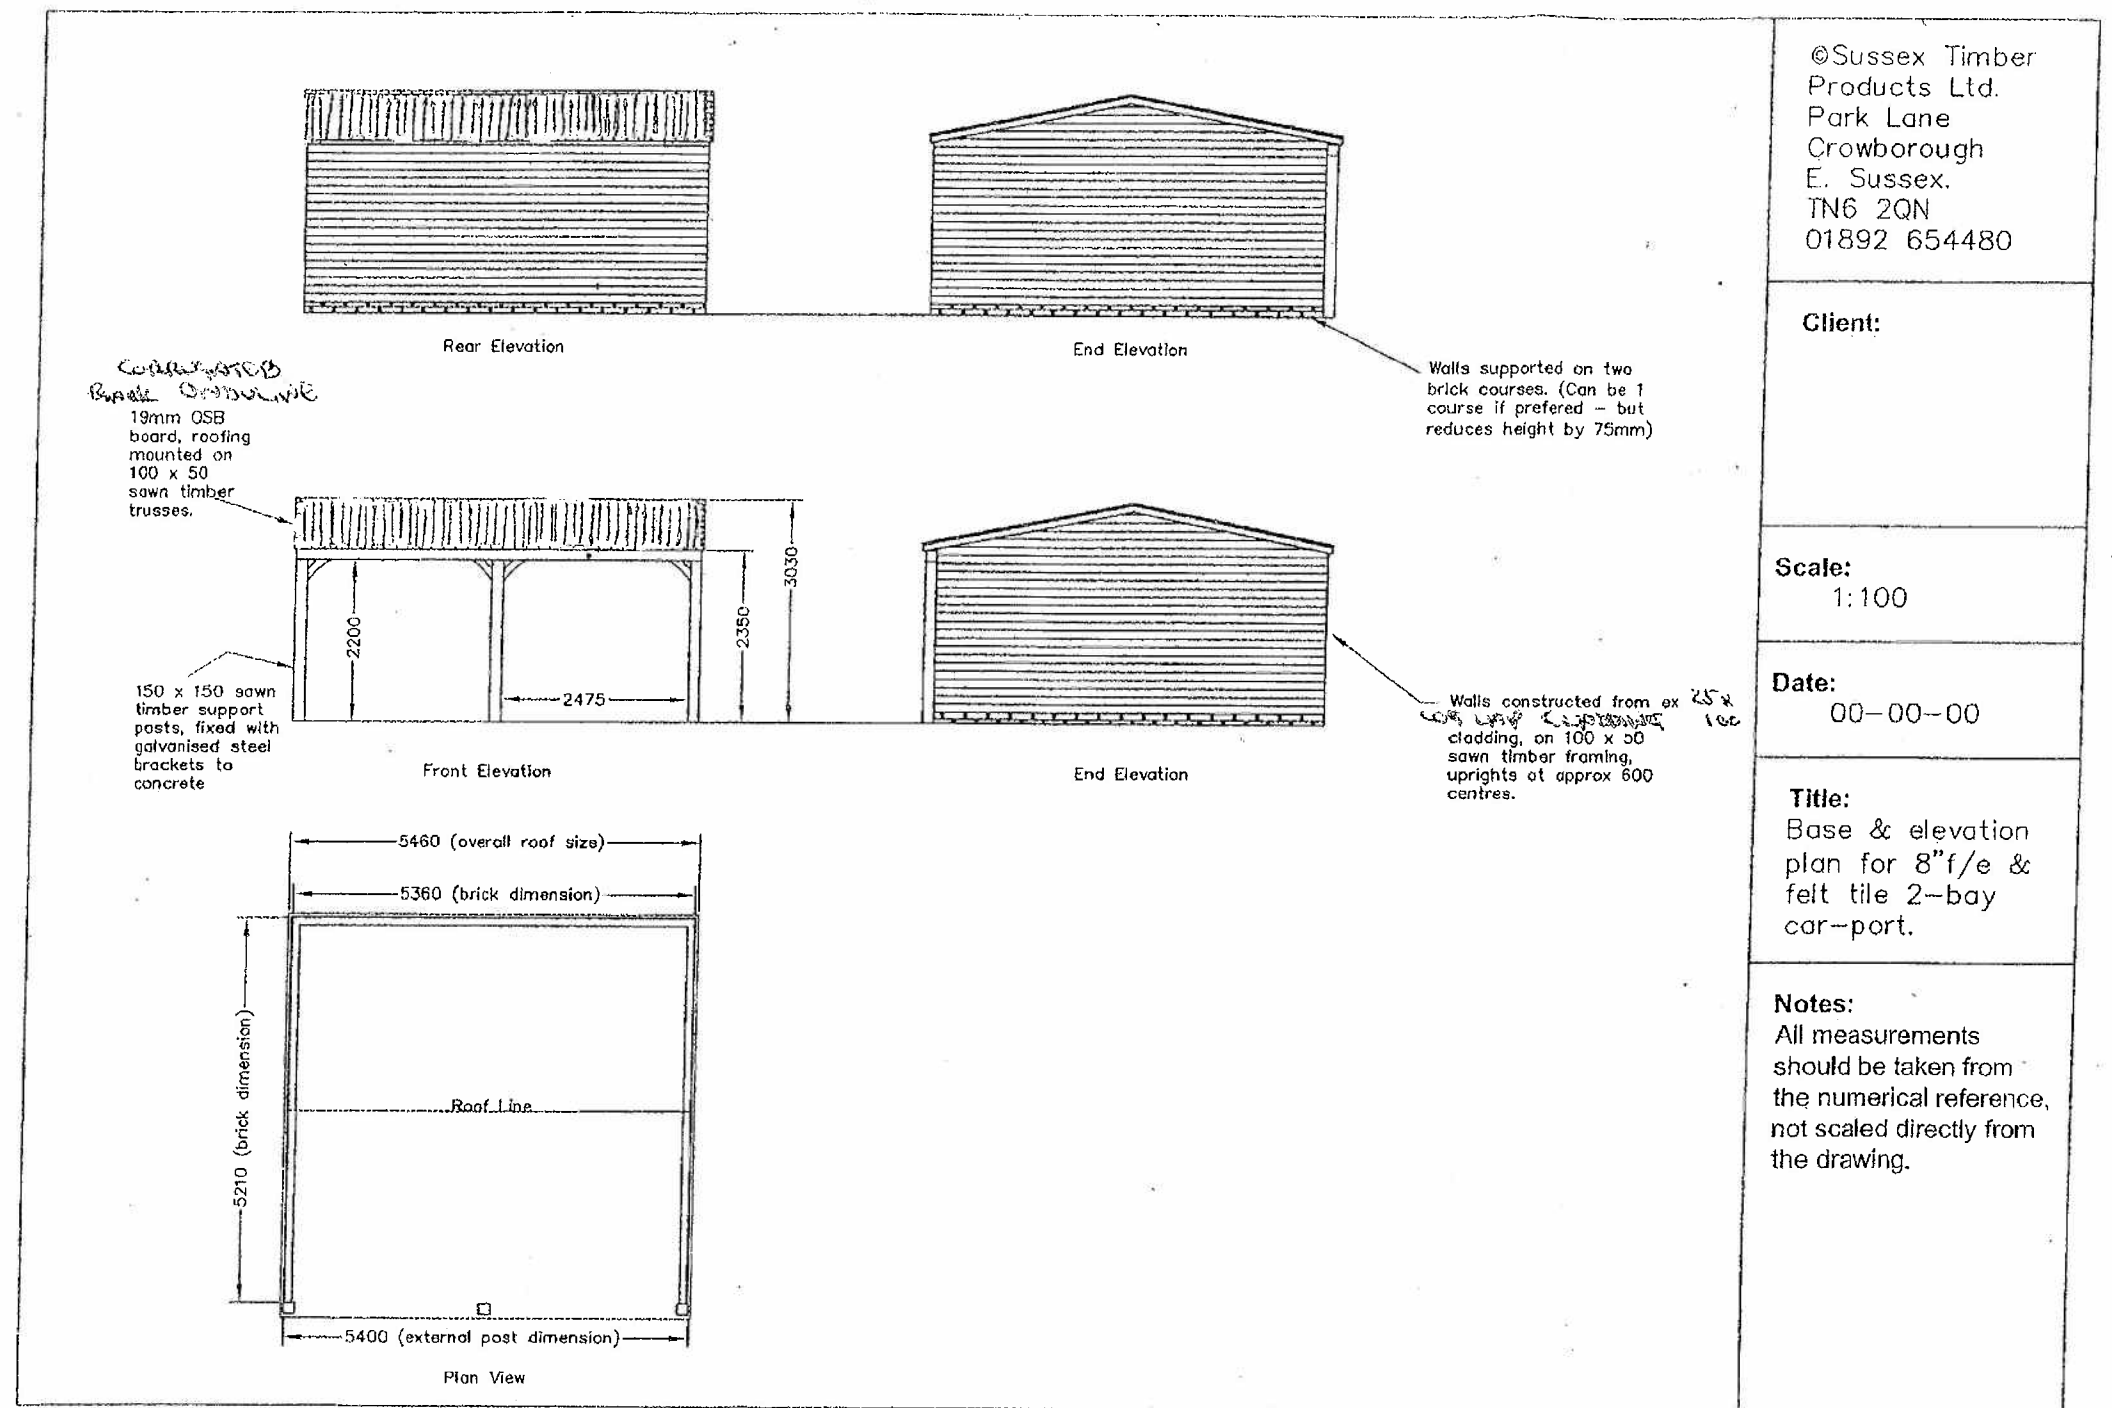

**PROPOSED TIMBER CARPORT/GARAGE.
76, SINAH LANE, HAYLING ISLAND, HANTS.
FOR MR & MRS J. COTTLE.**