


**PROPOSED SINGLE STOREY REAR ADDITION.  
1A, THORNEY VIEW, ST PETERS ROAD, HAYLING ISLAND, HANTS.  
FOR A. KEIR.**

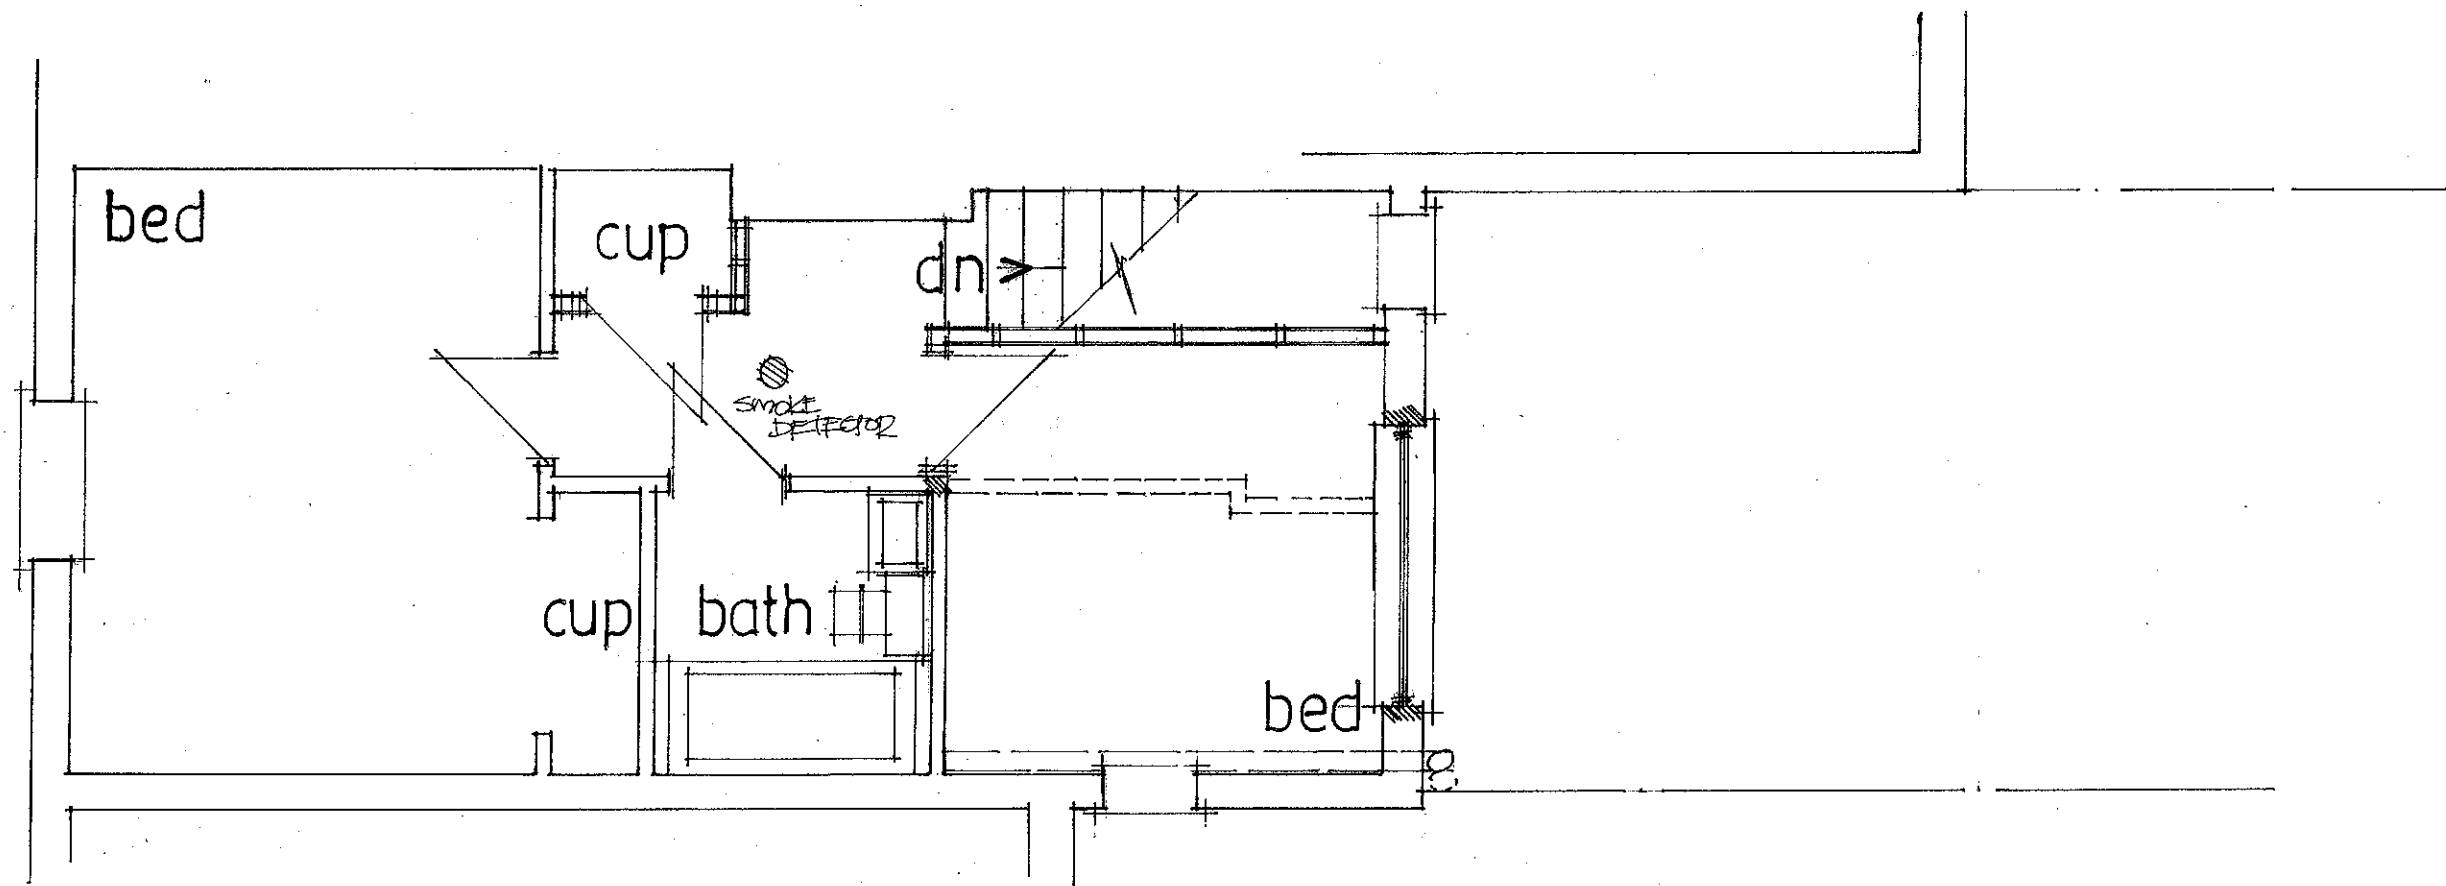

date july 2013  
scale 1:50

**PROPOSED FIRST FLOOR**

PETER J. WALKER MRICS  
CHARTERED SURVEYOR  
182 SEAFRONT, HAYLING ISLAND, HANTS  
PO11 9 AN

TEL: 02392 467571