

With exception to local authority submissions, this document is not to be scaled. All dimensions are to be checked on site to the satisfaction of the contractor prior to ordering materials etc.

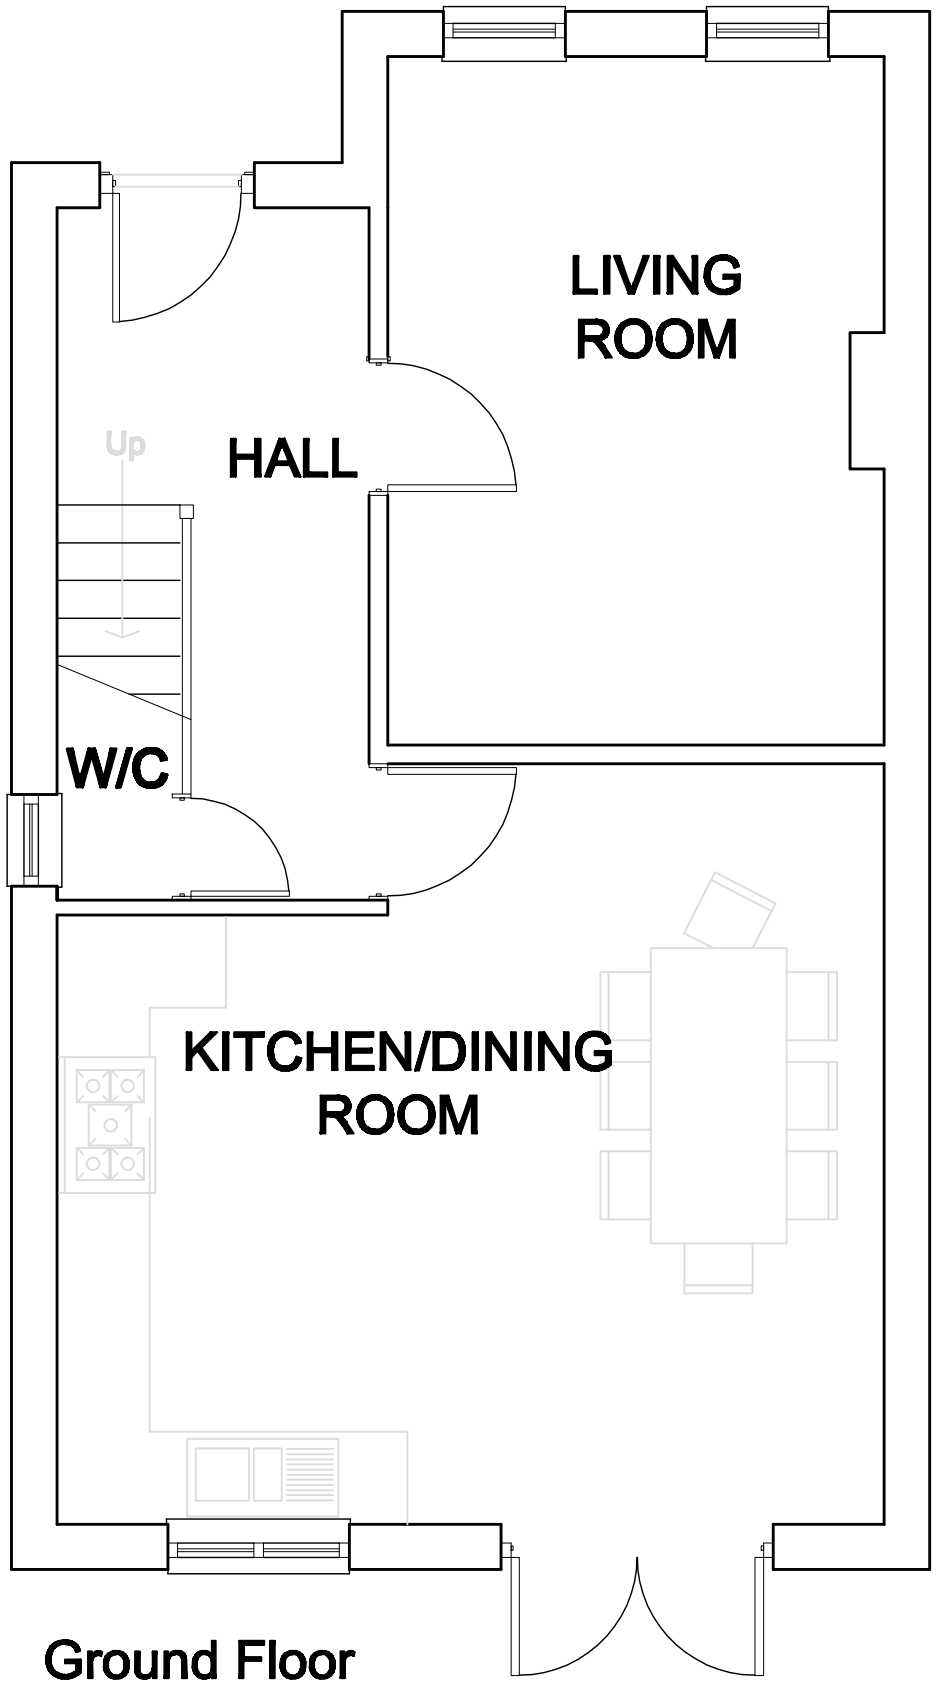

Ground Floor

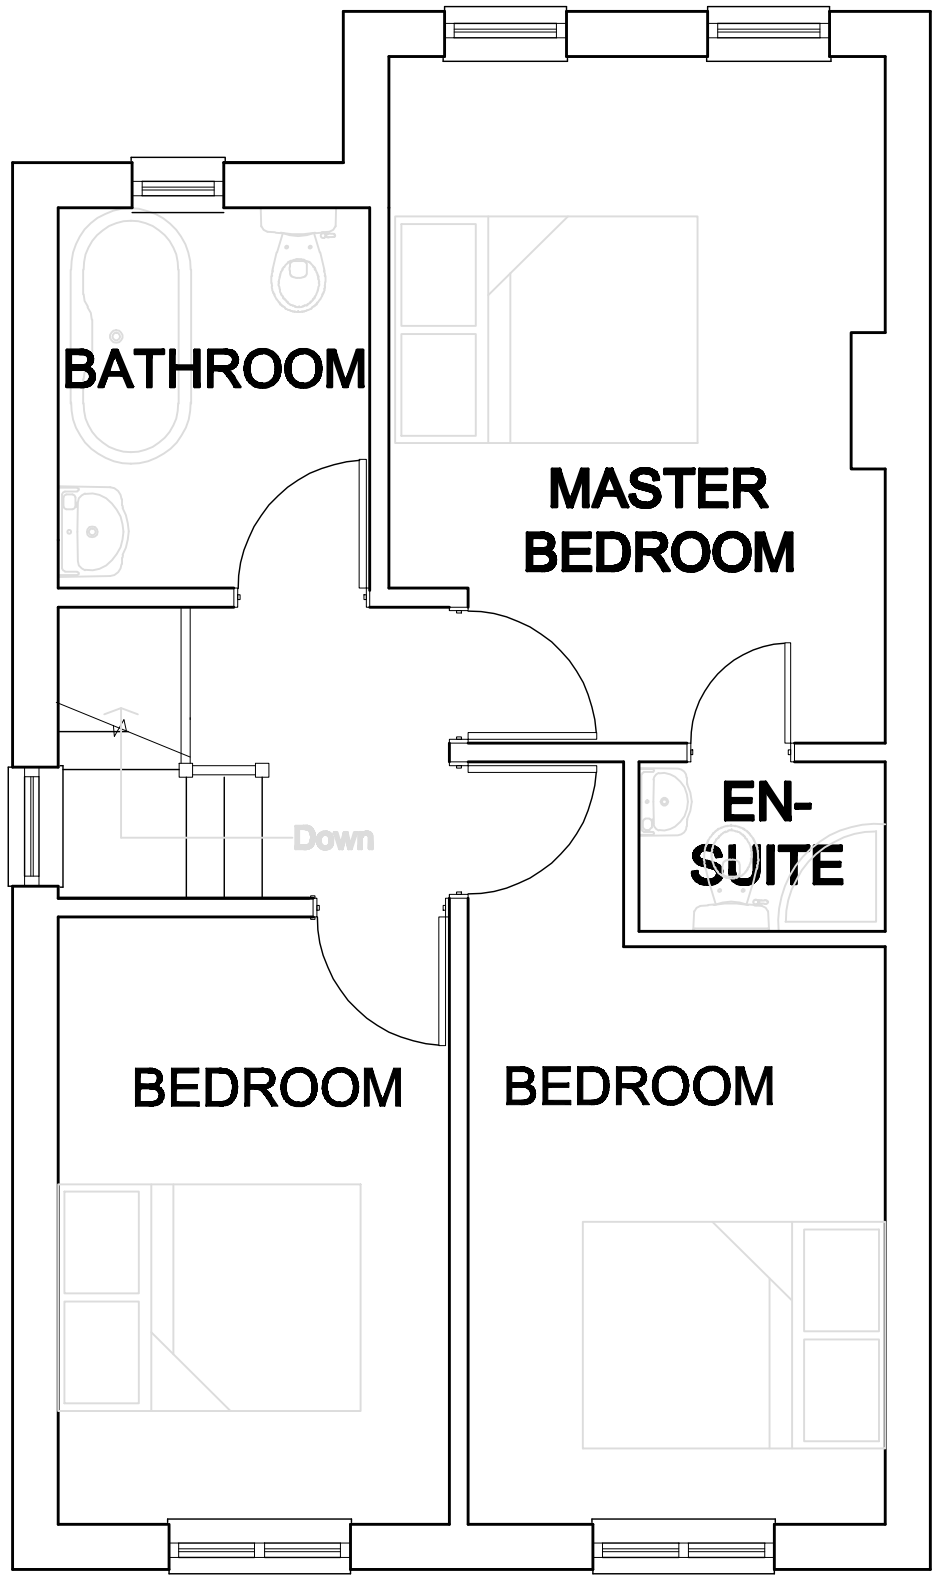

First Floor

Note - Layouts mirrored on plots 2 and 4

1:50 0m 2.5m

revisions

A	Title amended	25/06/13	-	-	-
-	-	-	-	-	-
-	-	-	-	-	-
-	-	-	-	-	-
-	-	-	-	-	-
-	-	-	-	-	-
-	-	-	-	-	-

client: Monterrey Properties (Ltd)

drawn by: MM

checked by: NEI

project: Rose in June, Hayling Island

drawing: Proposed layout - all plots

drawing no. P - 204

revision A

date 04/06/13

scale at A3 1:50

job no. SNBC251803

savills
Building & Project Consultancy
2 Charlotte Place
Southampton
SO14 0TB
t 02380 713 900
f 02380 713 901
e

Document is the intellectual property of Savills UK Ltd and the copyright is reserved by them. This document is issued on the condition that it is not copied, reproduced or retained by, nor disclosed to any third party, either wholly or in part without the written consent of Savills UK ltd.