


OS Mastermap
07 September 2011, ID: BW1-00093576
maps.blackwell.co.uk

1:1250 scale print at A4, Centre: 467808 E, 108766 N

©Crown Copyright. Licence no. 100041040

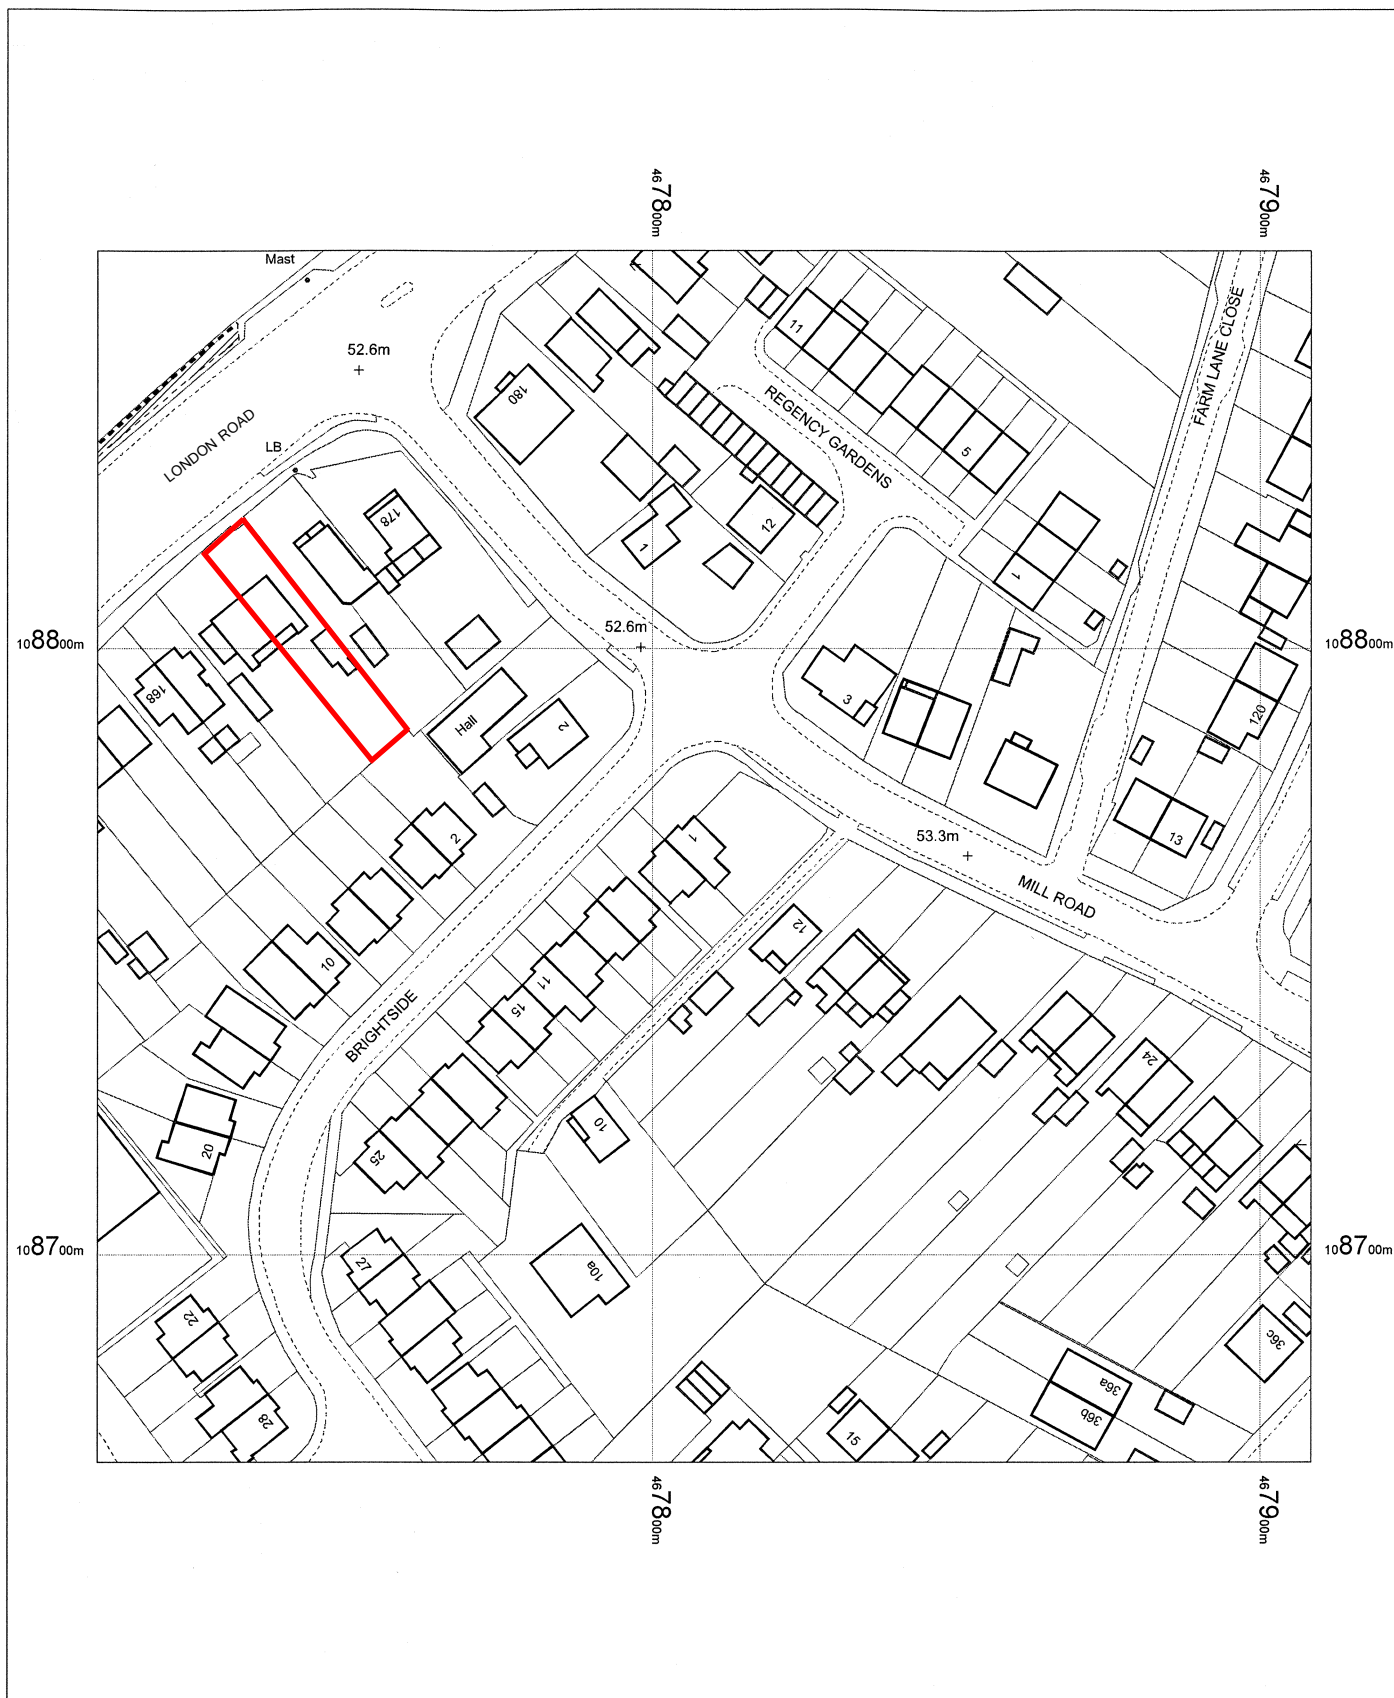

BLACKWELL'S
www.blackwellmapping.co.uk

TEL: 0114 268 7658
maps.sheffield@blackwell.co.uk

