




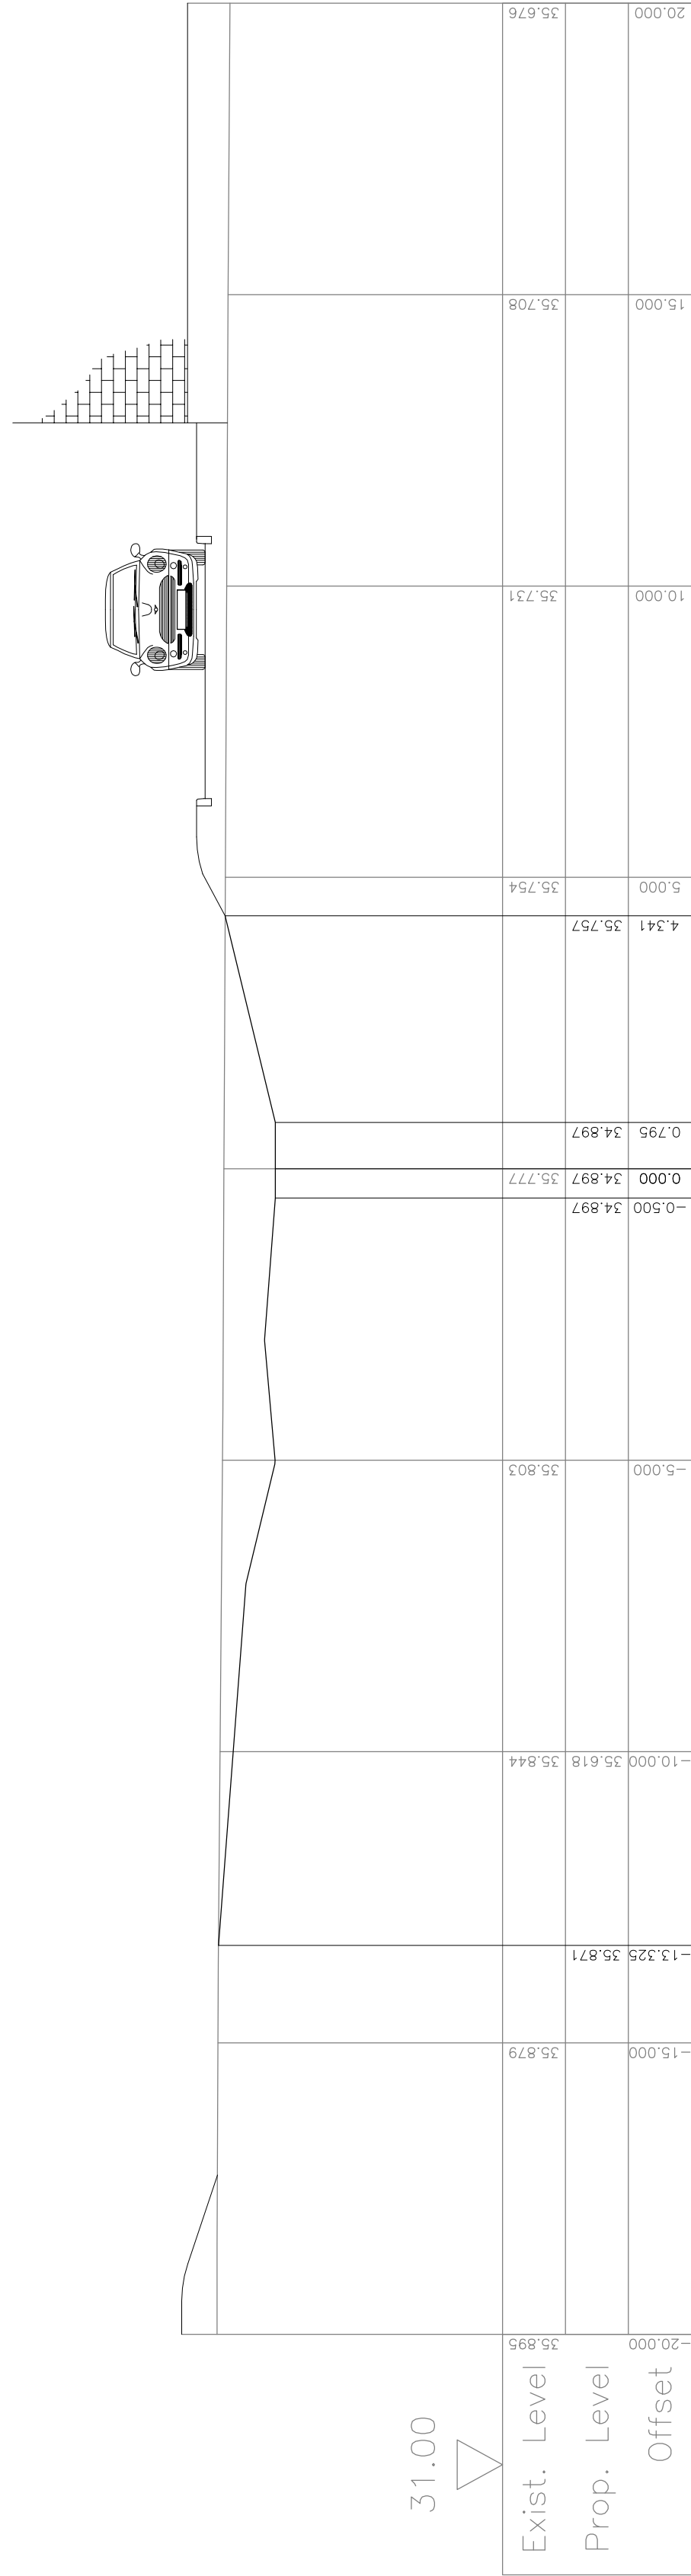


70.000
Horiz. 1:100 Vert. 1:100

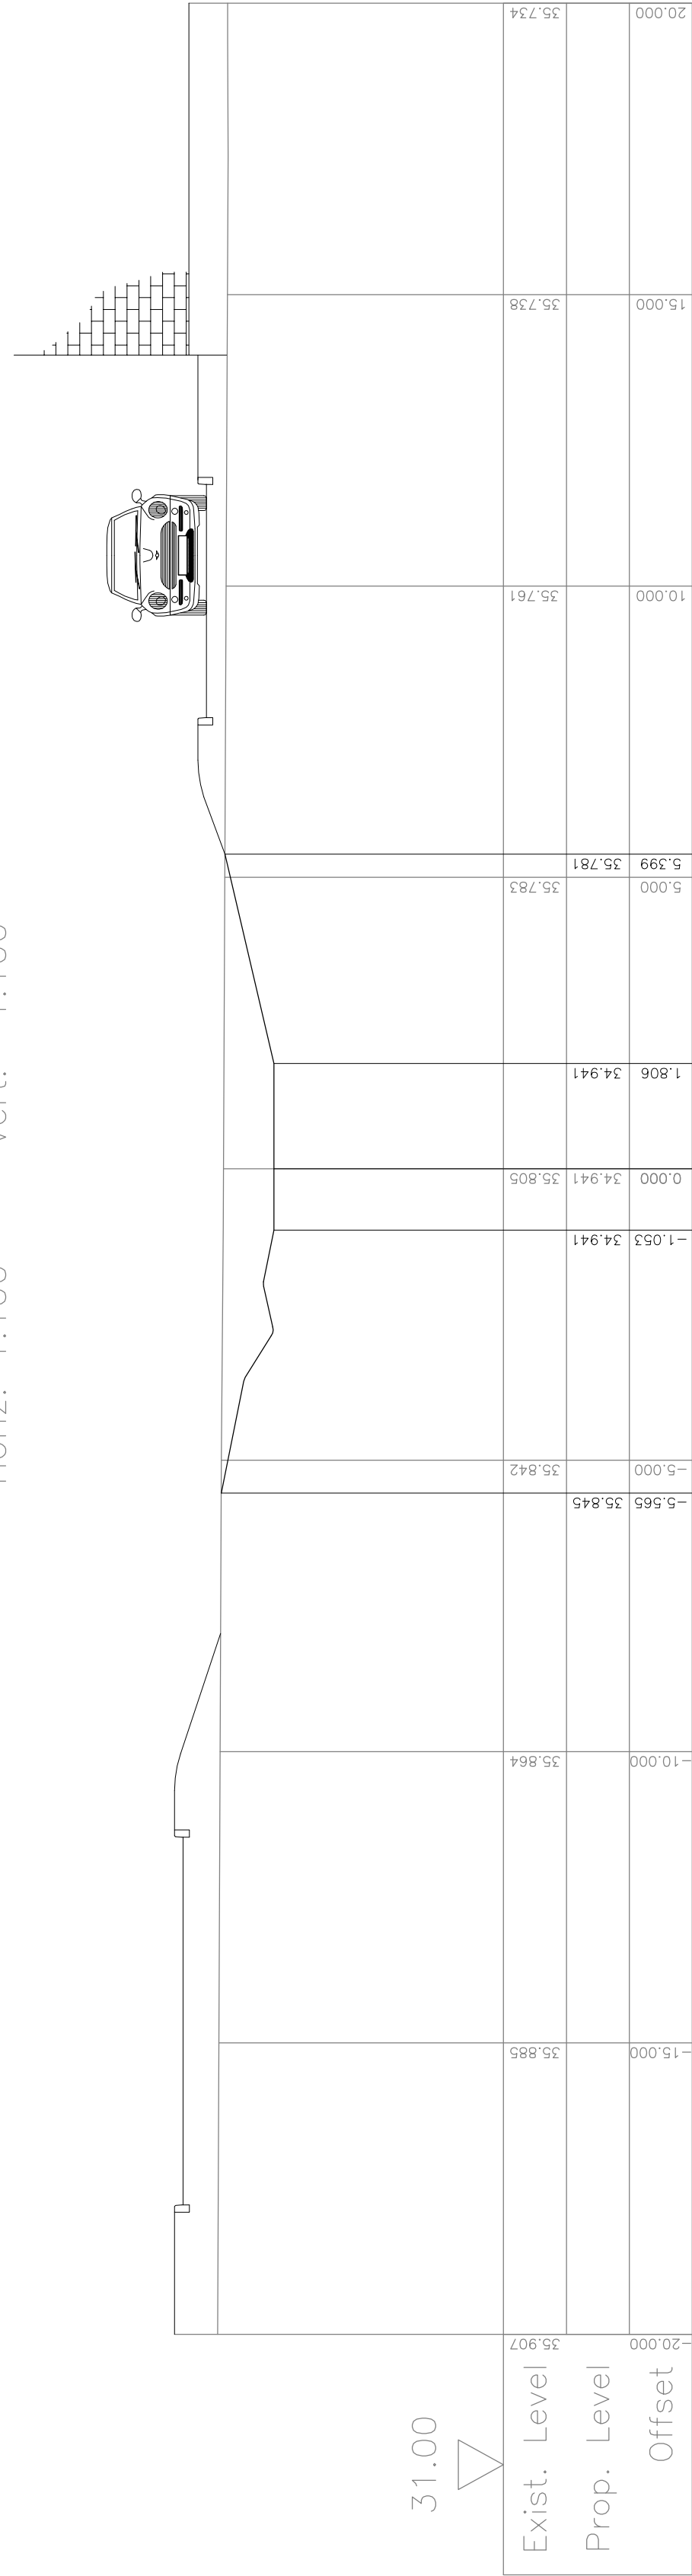


60.000
Horiz. 1:100 Vert. 1:100

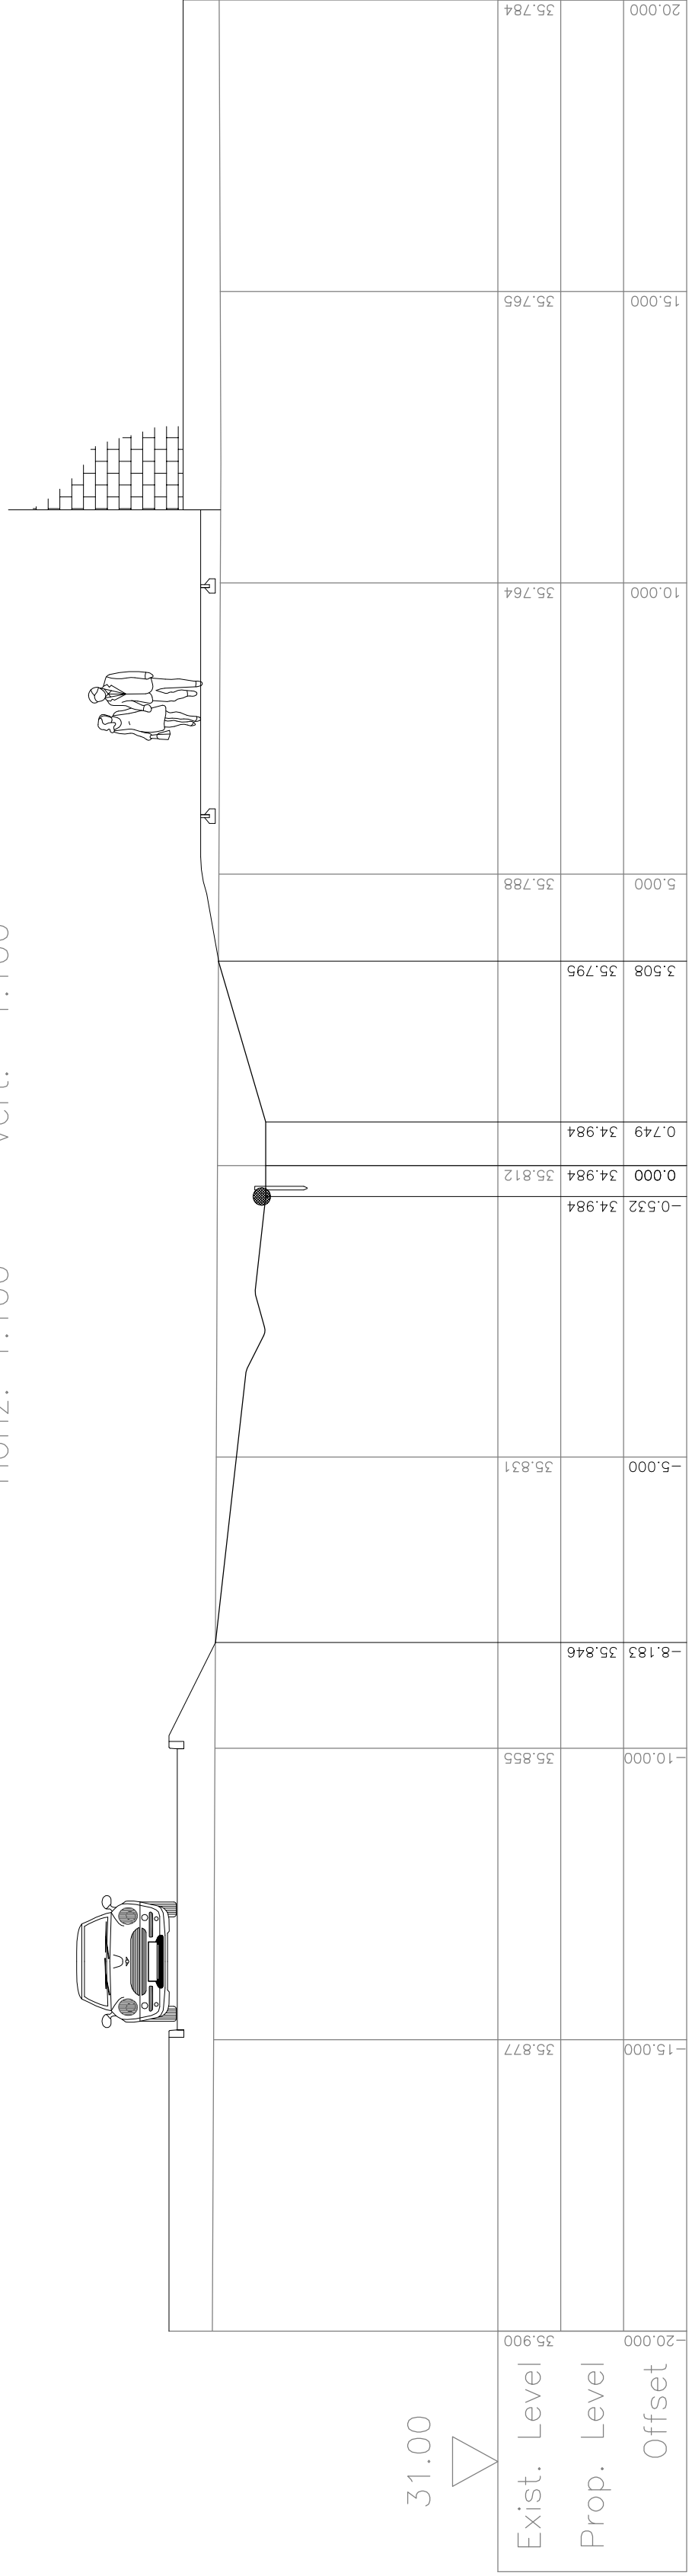


50.000
Horiz. 1:100 Vert. 1:100

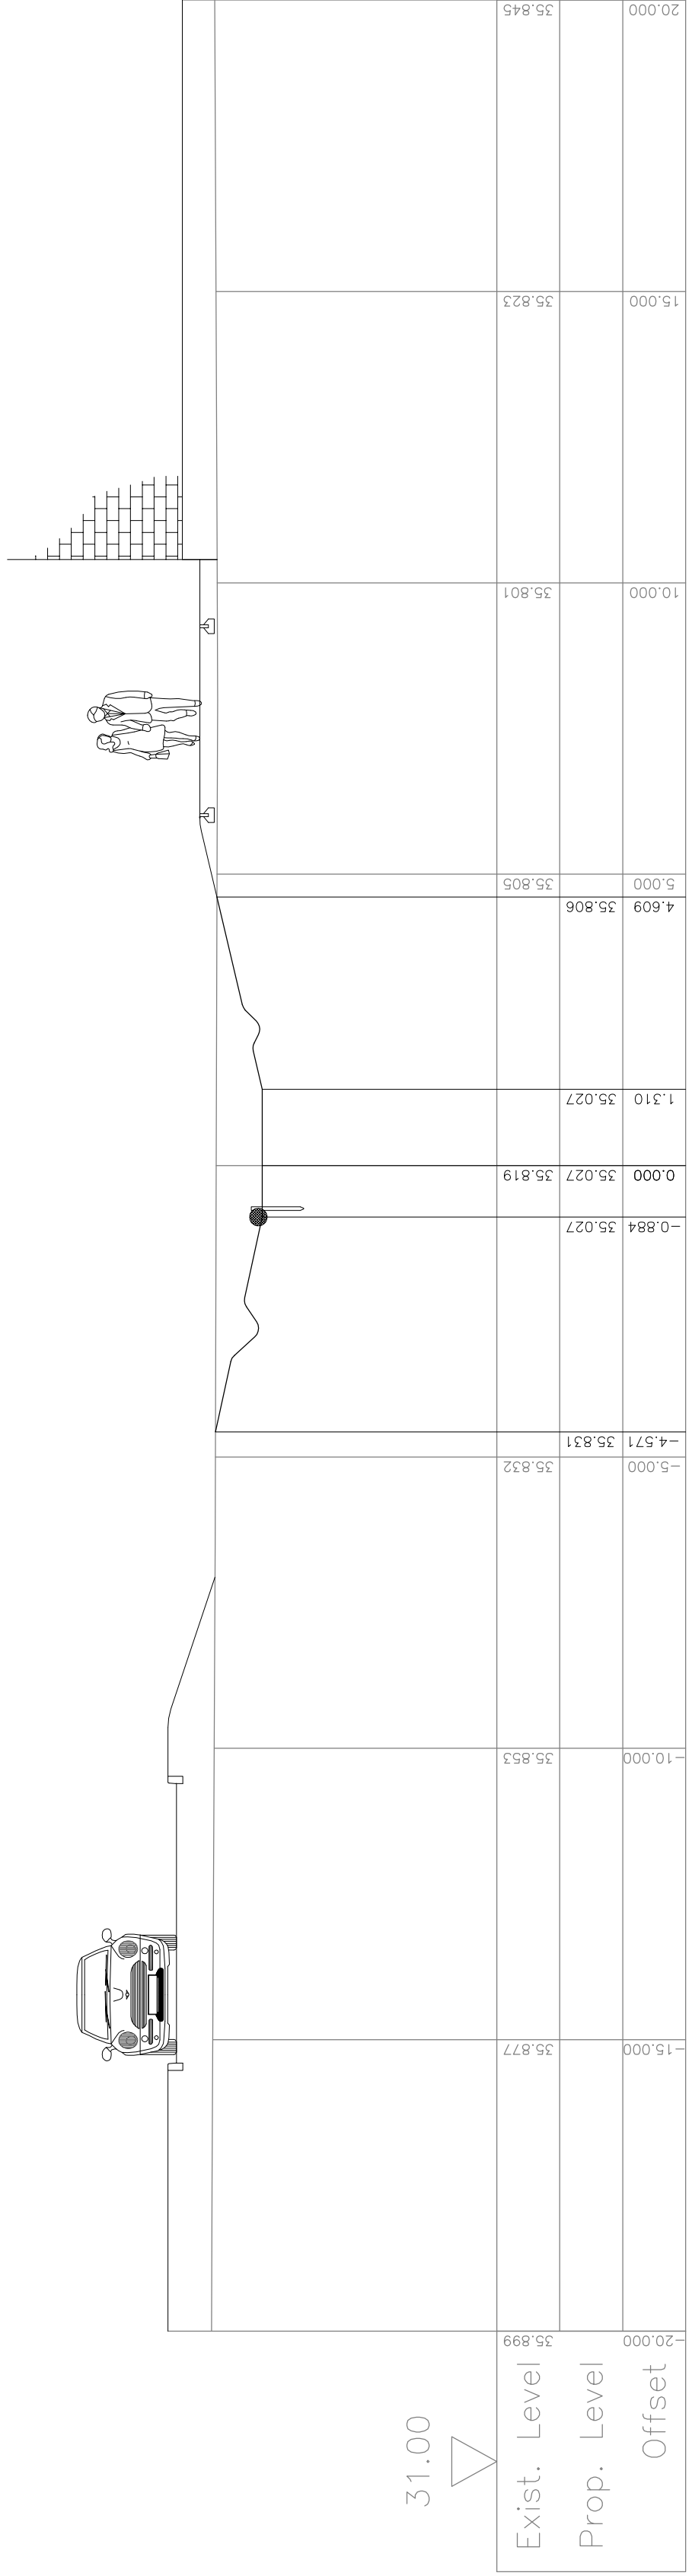


40.000
Horiz. 1:100 Vert. 1:100

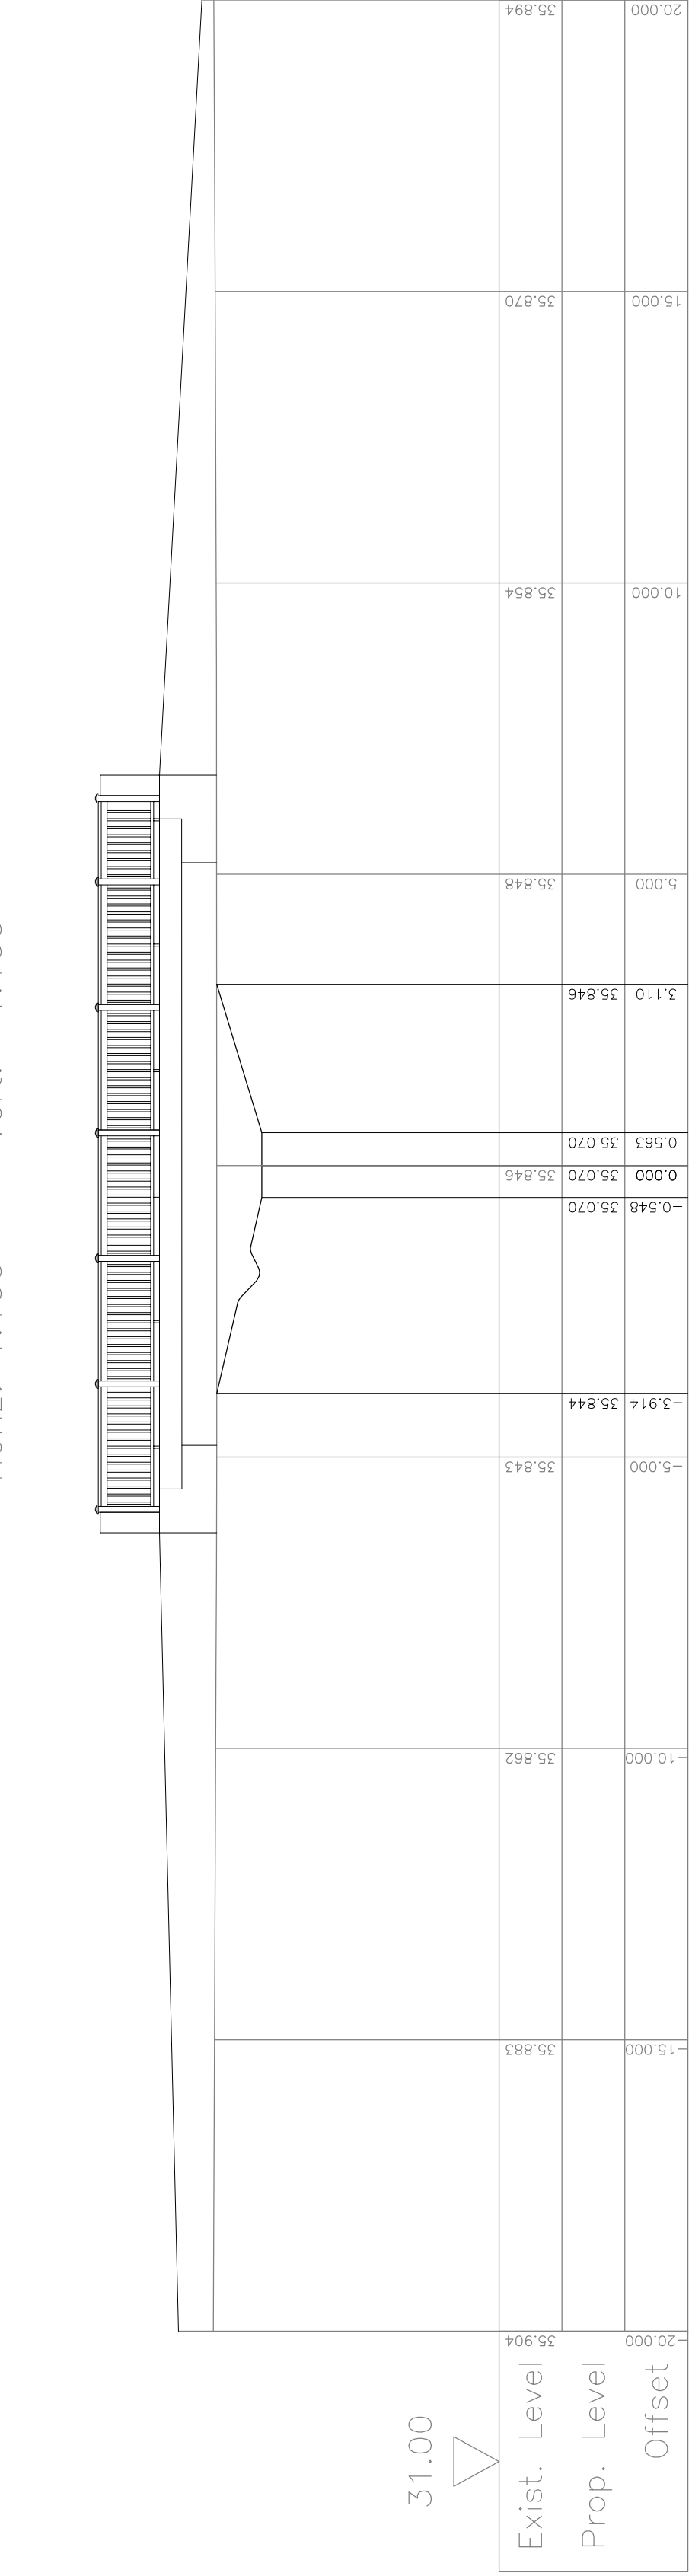


30.000
Horiz. 1:100 Vert. 1:100

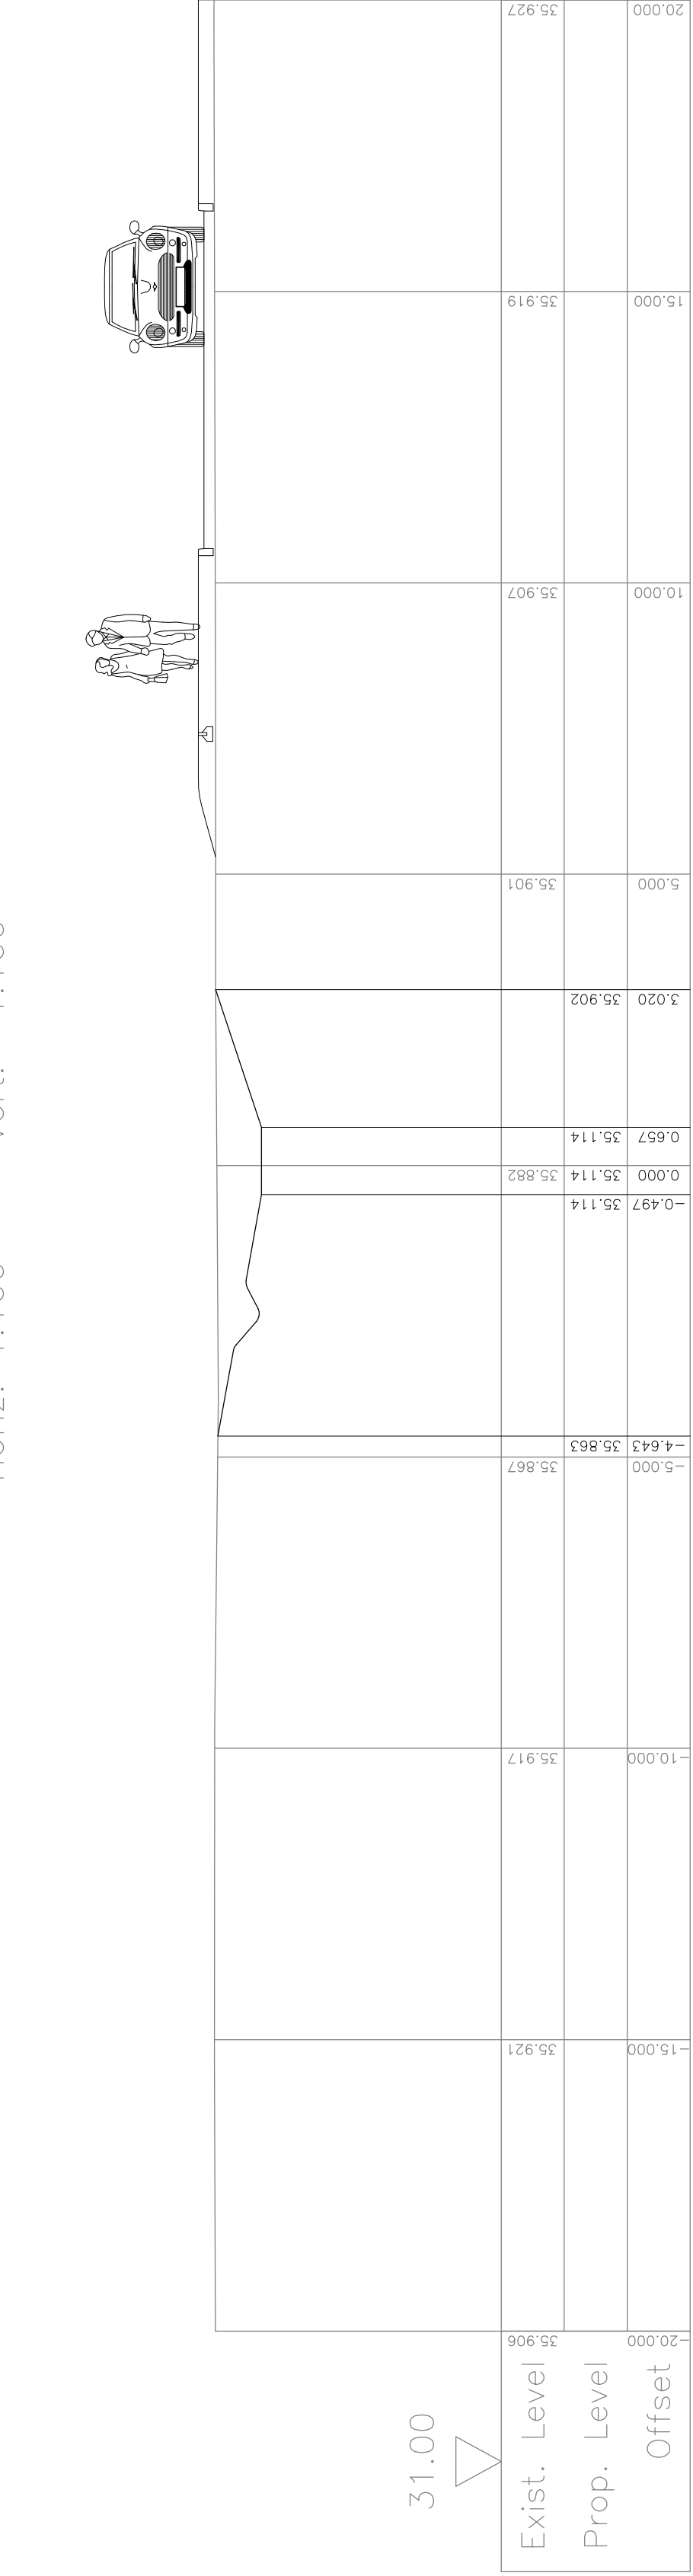

20.000
Horiz. 1:100 Vert. 1:100

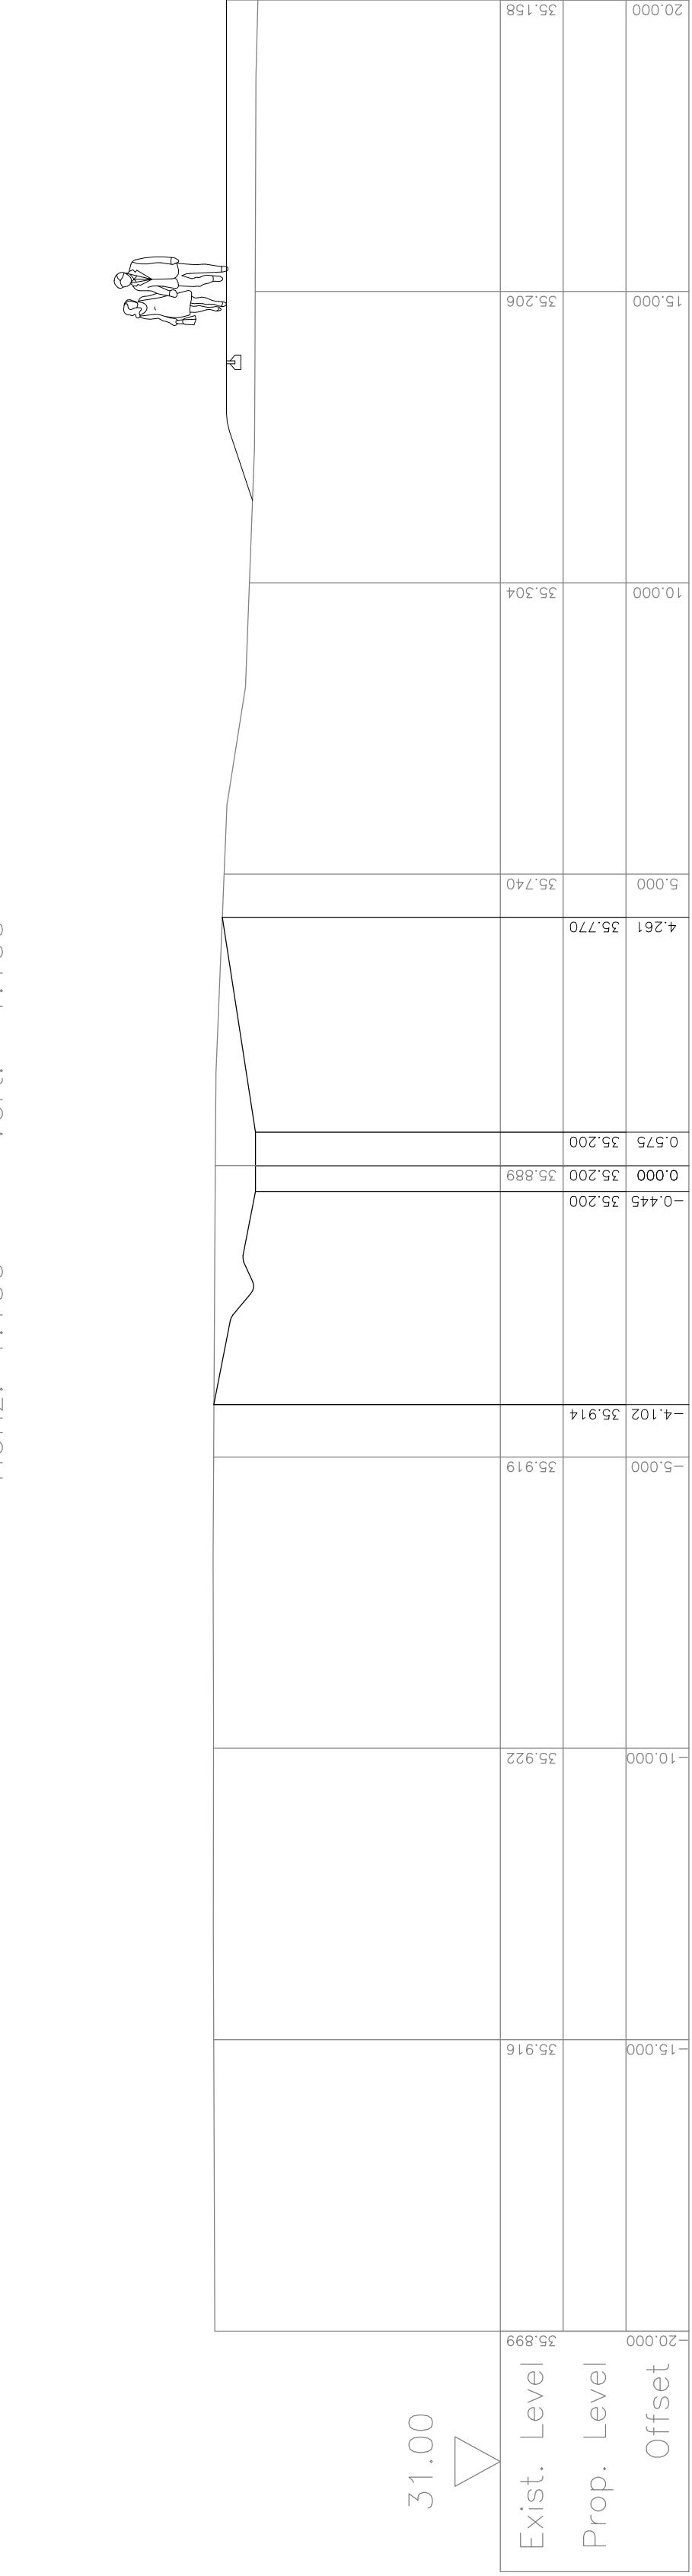

10.000
Horiz. 1:100 Vert. 1:100

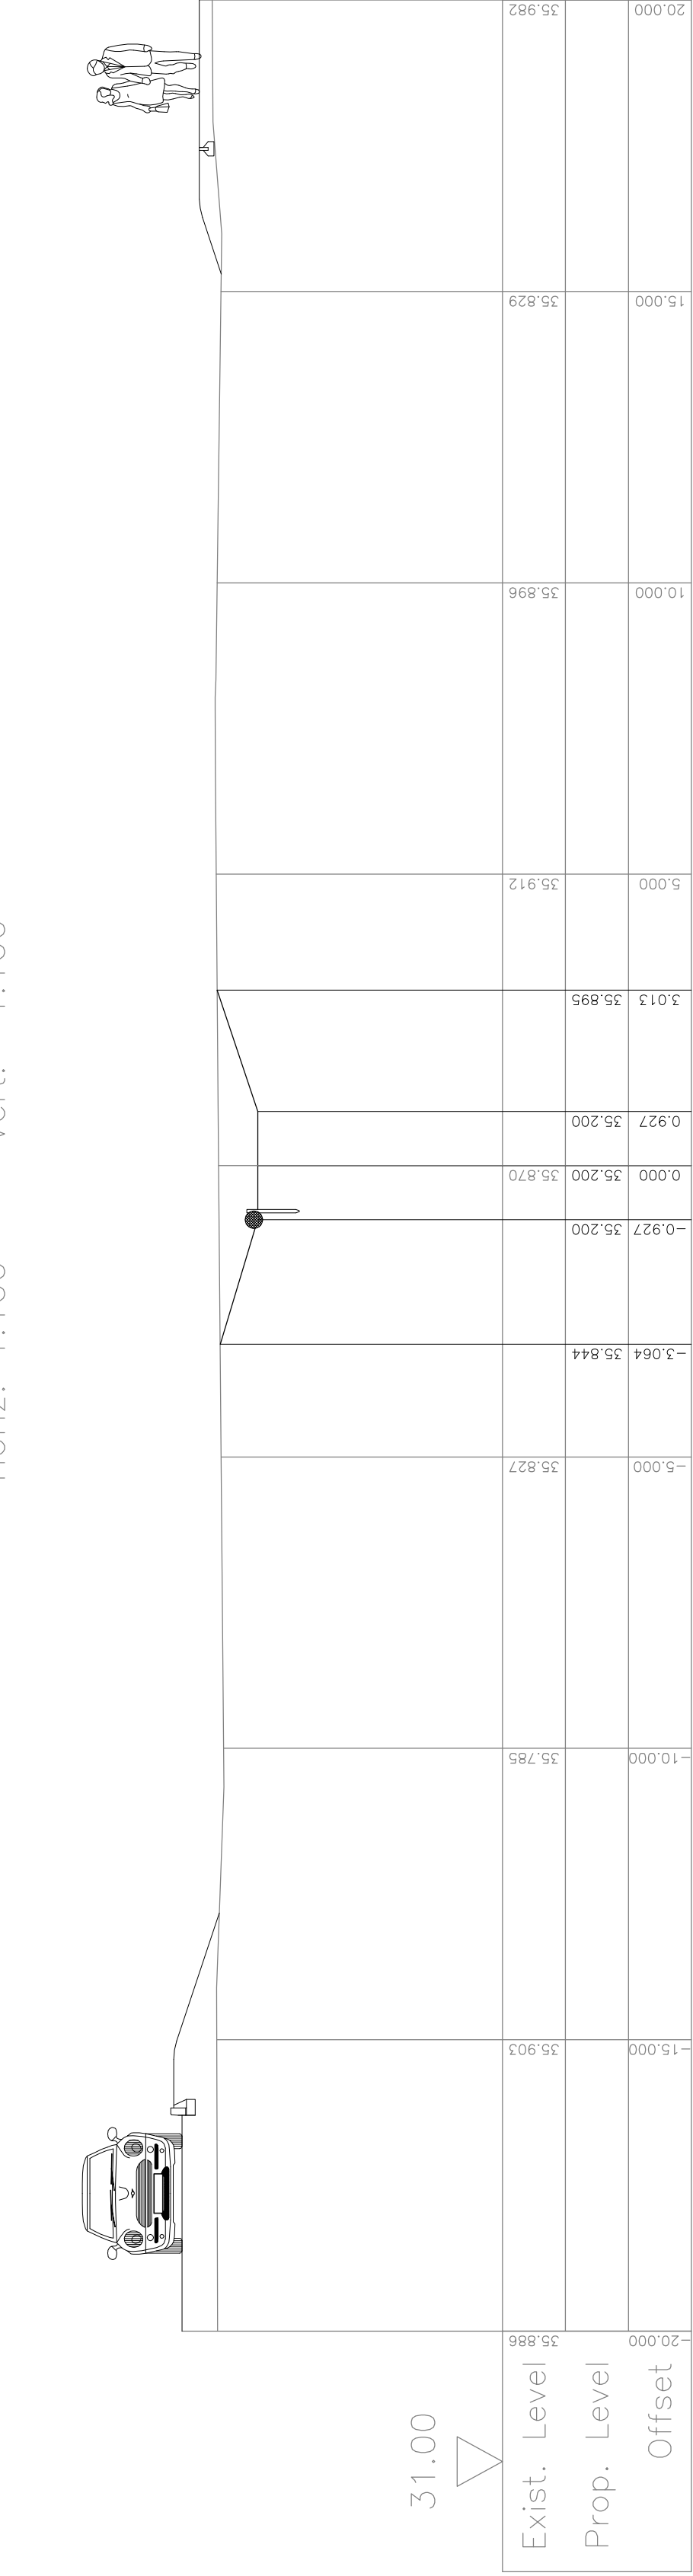

0.000
Horiz. 1:100 Vert. 1:100

Construction Notes:
1. Do not scale from this drawing.
2. All dimensions in metres.
3. All levels relate to ordnance datum.

REV.	No.	DATE	DESCRIPTION	CP
B	10.05.12		Rip Rap and Gabion mattresses removed	CP
A	23.02.12		Watercourse Rip Rap locations amended	CP
INITIALS				
Client				
Taylor Wimpey plc				
Project Waterpooille Phase 3 & 4				
Title Watercourse Diversion Cross & Long Sections (2 of 7)				
Scale	100@A0	Dwg No.	23.01.12	Rev
Check	AMc	Drawn	CP	4576.72
MJA CONSULTING CIVIL AND STRUCTURAL ENGINEERS				B
15-82 Oak Street, Alington Tel: 01225 555173 Fax: 01225 522226				