



**CROOKHORN COLLEGE OF TECHNOLOGY:
Sports Field Markings, Existing Arrangement.
Scale 1:2500.**


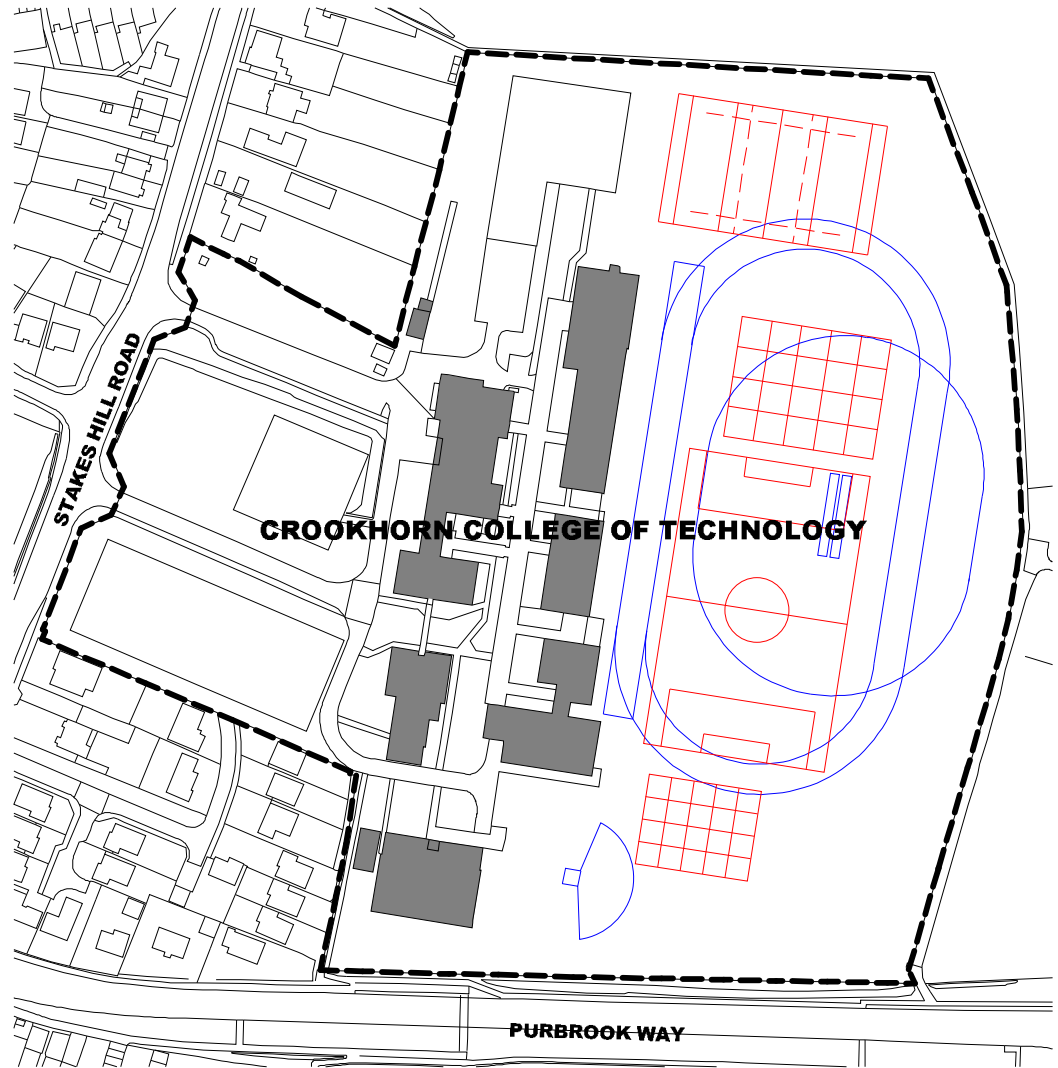


— Summer Markings
— Winter Markings

**CROOKHORN COLLEGE OF TECHNOLOGY:
Sports Field Markings, Proposed Arrangement.
Scale 1:2500.**

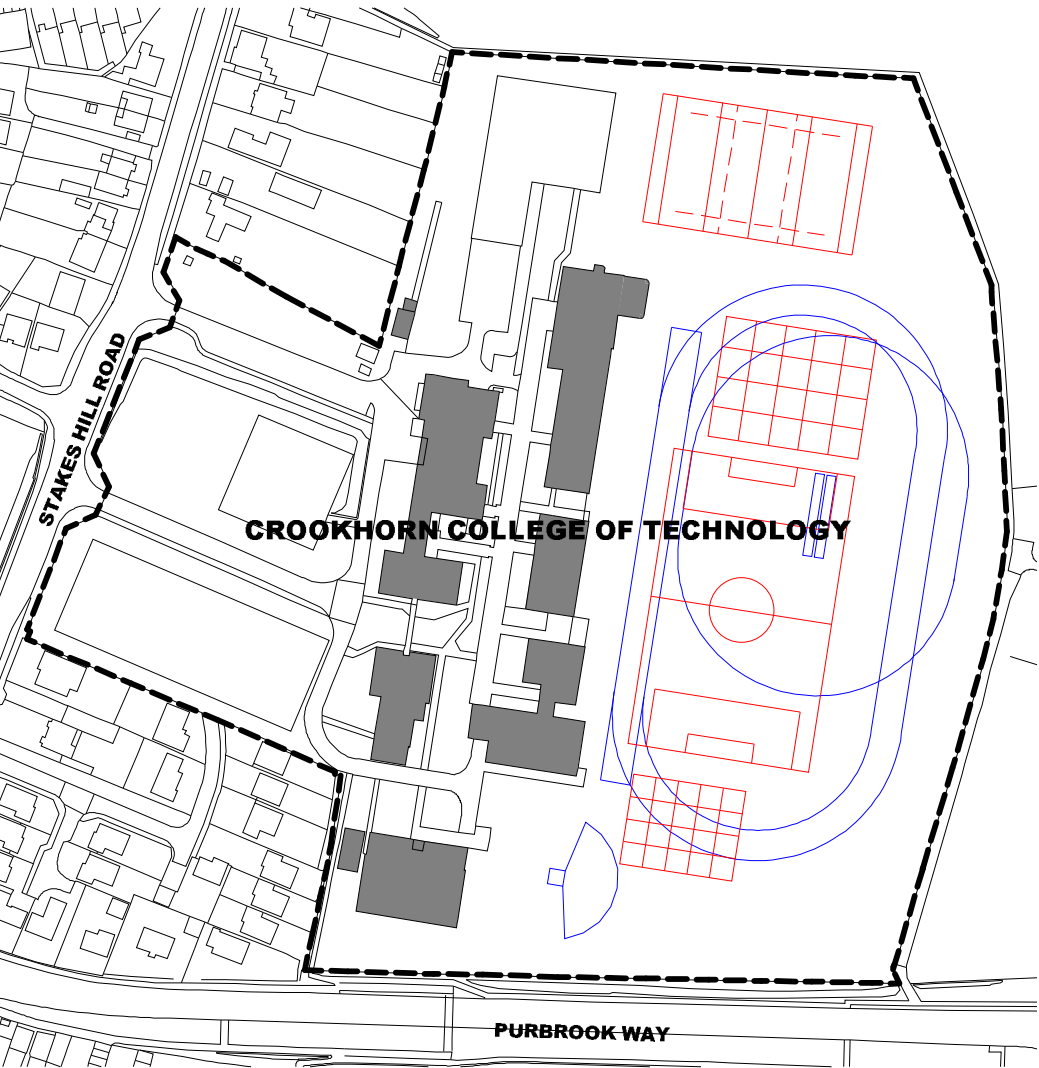

— Summer Markings
— Winter Markings

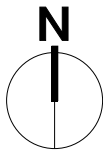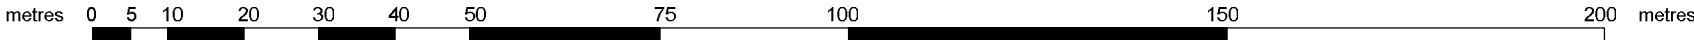

PLANNING

 Hampshire
County Council

HCC Property Services,
Three Minsters House,
76 High Street, Winchester SO23 8UL.
tel: (01962) 847801

Notes	
1 This drawing is © copyright Hampshire County Council 2012. No unauthorised reproduction permitted. All rights reserved.	3 This map is reproduced from Ordnance Survey material with the permission of Ordnance Survey on behalf of the controller of Her Majesty's Stationery Office © Crown Copyright. Unauthorised reproduction infringes Crown Copyright and may lead to prosecution or civil proceedings. (100019180), (2012)
2 No dimensions are to be scaled from this drawing	

rev	description	date	by
A	Planning	04.04.13	LGN

PROJECT				SHEET CONTENTS	
CROOKHORN COLLEGE OF TECHNOLOGY				SPORTS FIELD	
Provision of Dance Studio				Existing & Proposed Markings	
				Property Services	
SCALE	DATE	DRAWN.	CHKD.	DRAWING No.	REVISION
1:2500 @ A3	04 Apr 13	LGN	---	P09958-4159-16	A
				FILE REF.	P09958 - Planning Sports Field