


HAVANT BOROUGH
COUNCIL
02 SEP 2013
RECEIVED


PROPOSED HOUSE FROM EXISTING
2 STOREY SIDE EXTENSION
68 BARNCROFT WAY, LEIGH PARK

1/50 @ A3

EXISTING EXTENSION PLANS

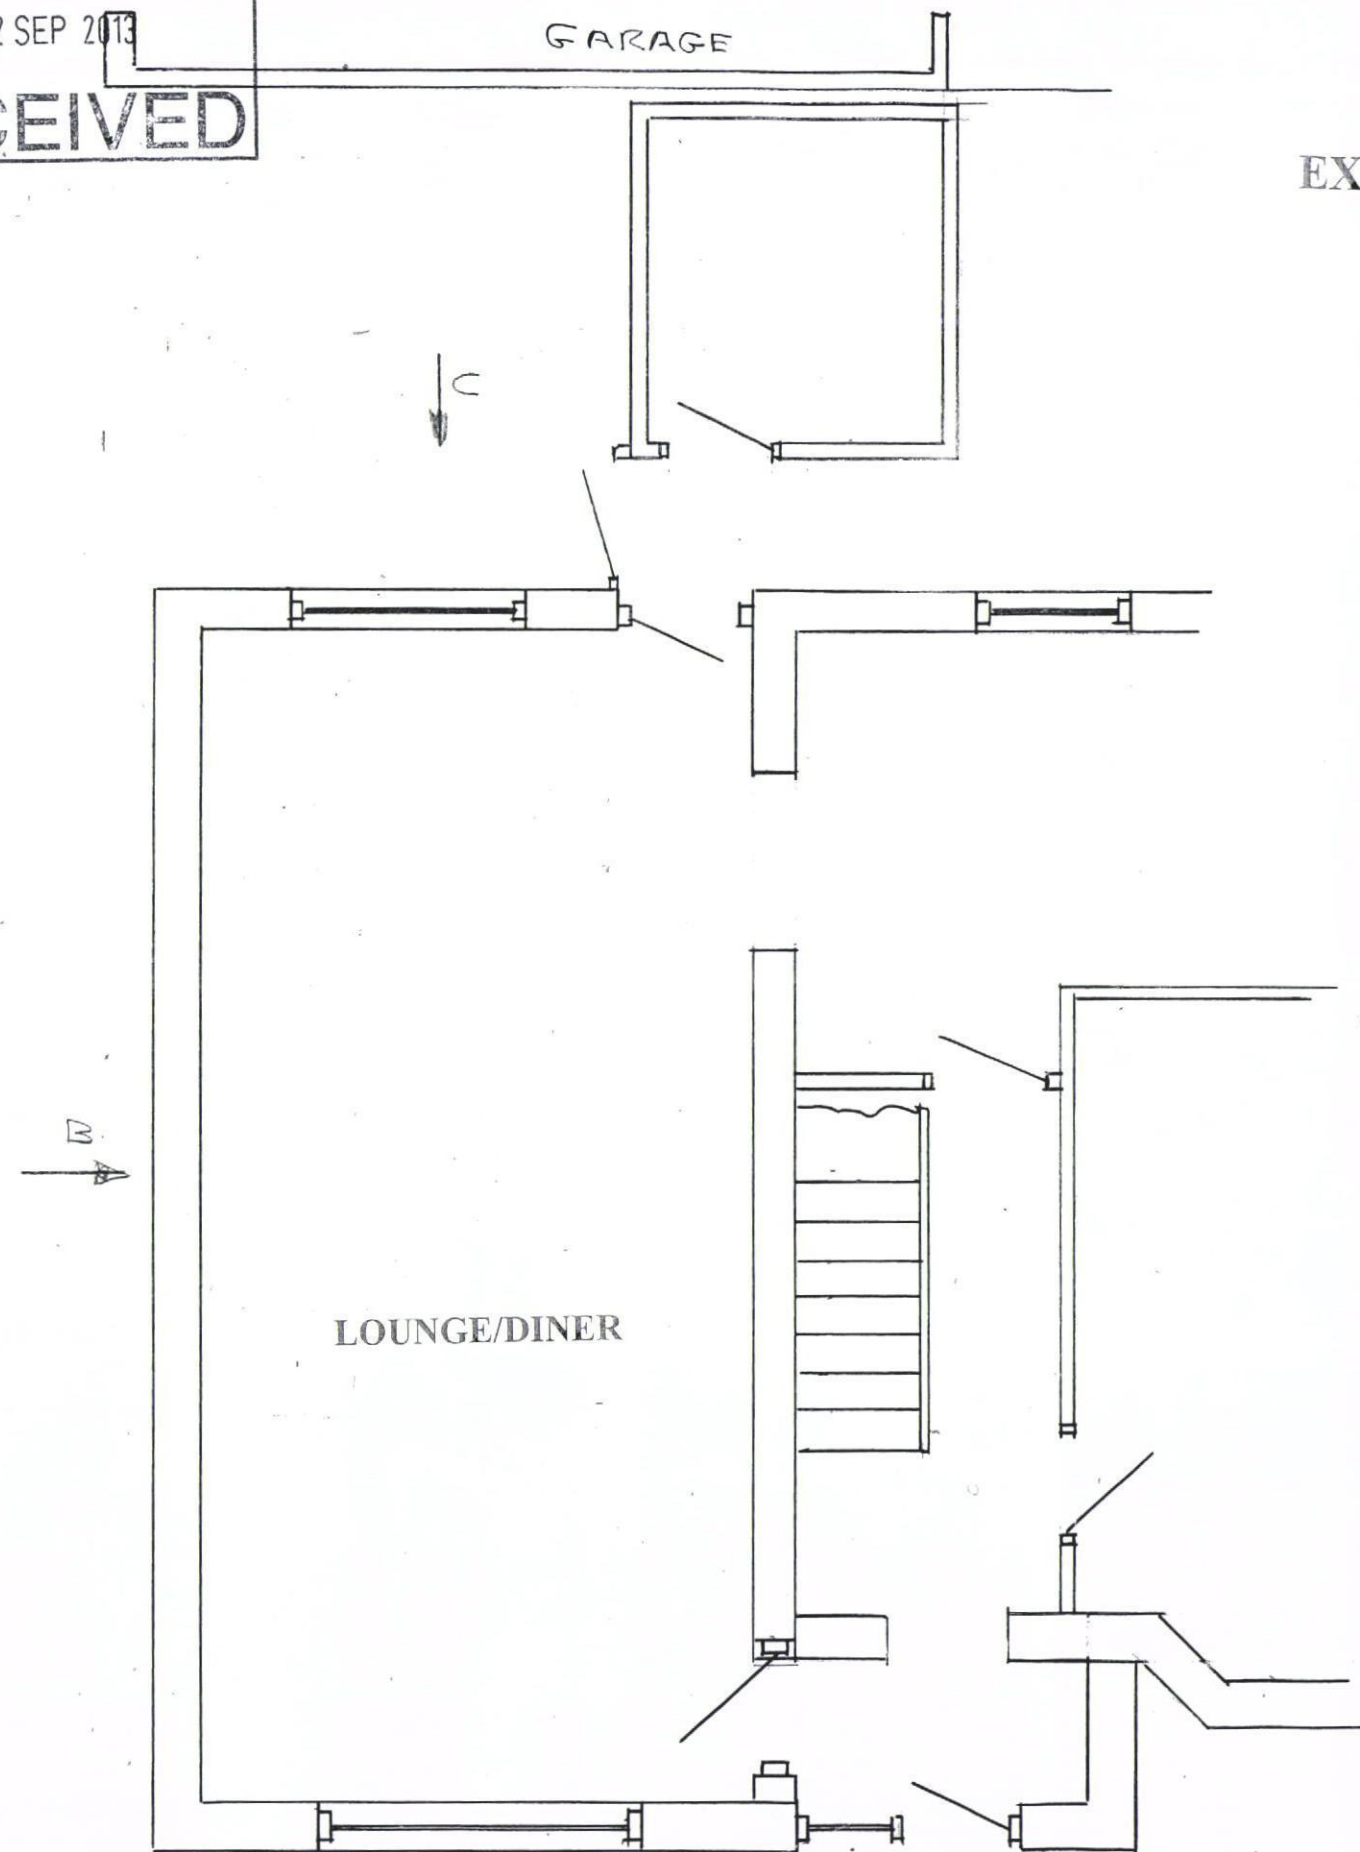

EXISTING GROUND FLOOR

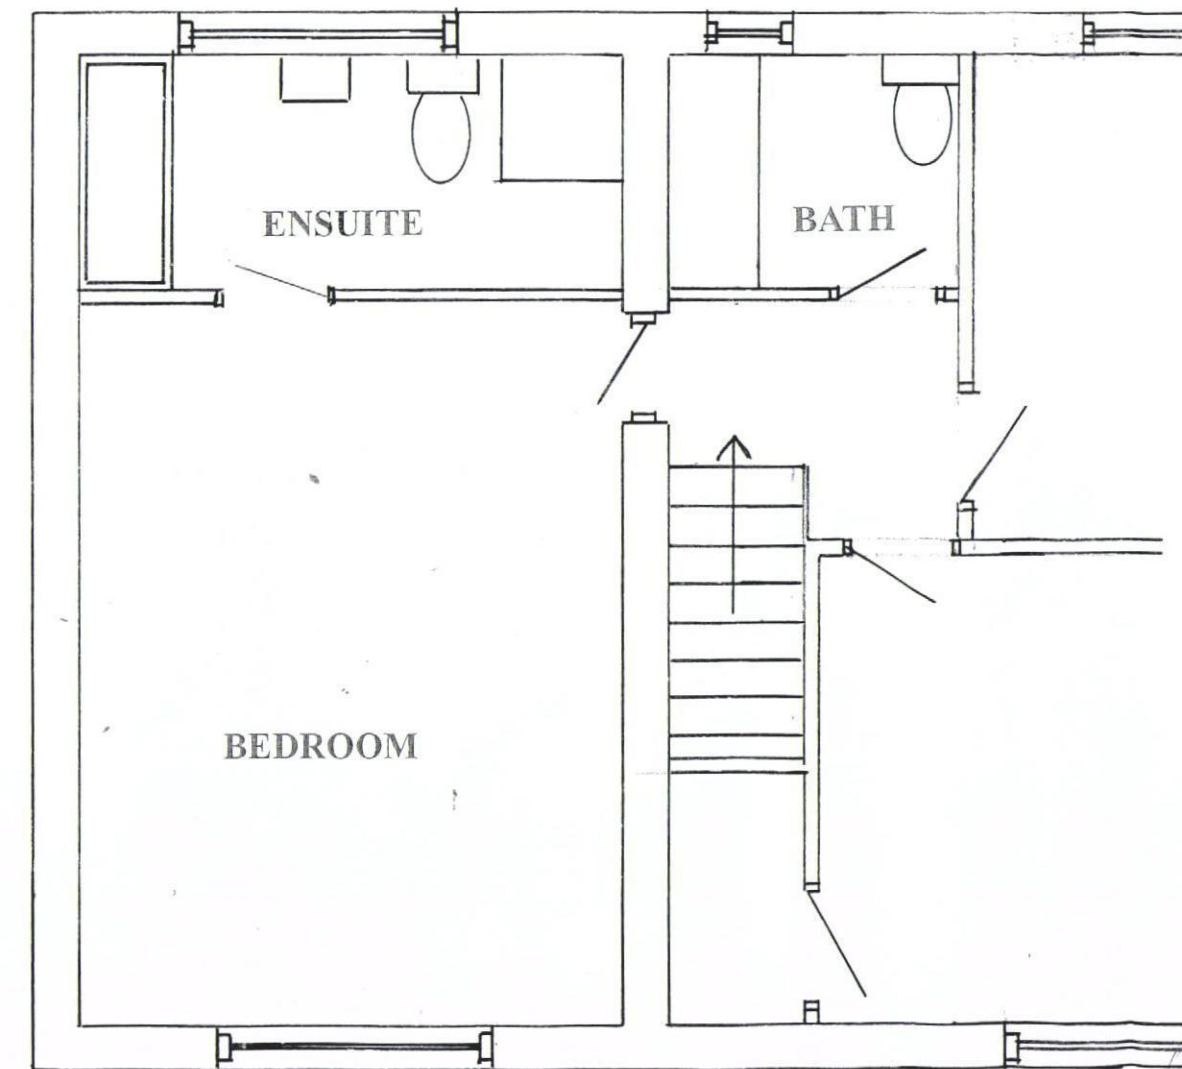

EXISTING FIRST FLOOR