


**PROPOSED SINGLE STOREY REAR ADDITION.
16, WOODVILLE ROAD, BEDHAMPTON, HANTS.
FOR K. HUNT.**

NOTE CHECK ALL MEASUREMENTS ON SITE PRIOR TO THE COMMENCEMENT OF WORK.

SINGLE STACK PLUMBING TO BS 5572 USE 75MM DEEP SEAL TRAPS RENEW EX STACK IN PLASTIC PROVIDE RODDING ACCESS AT BASE AND TO TERMINATE MIN 900MM ABOVE THE NEAREST OPENING WINDOW.

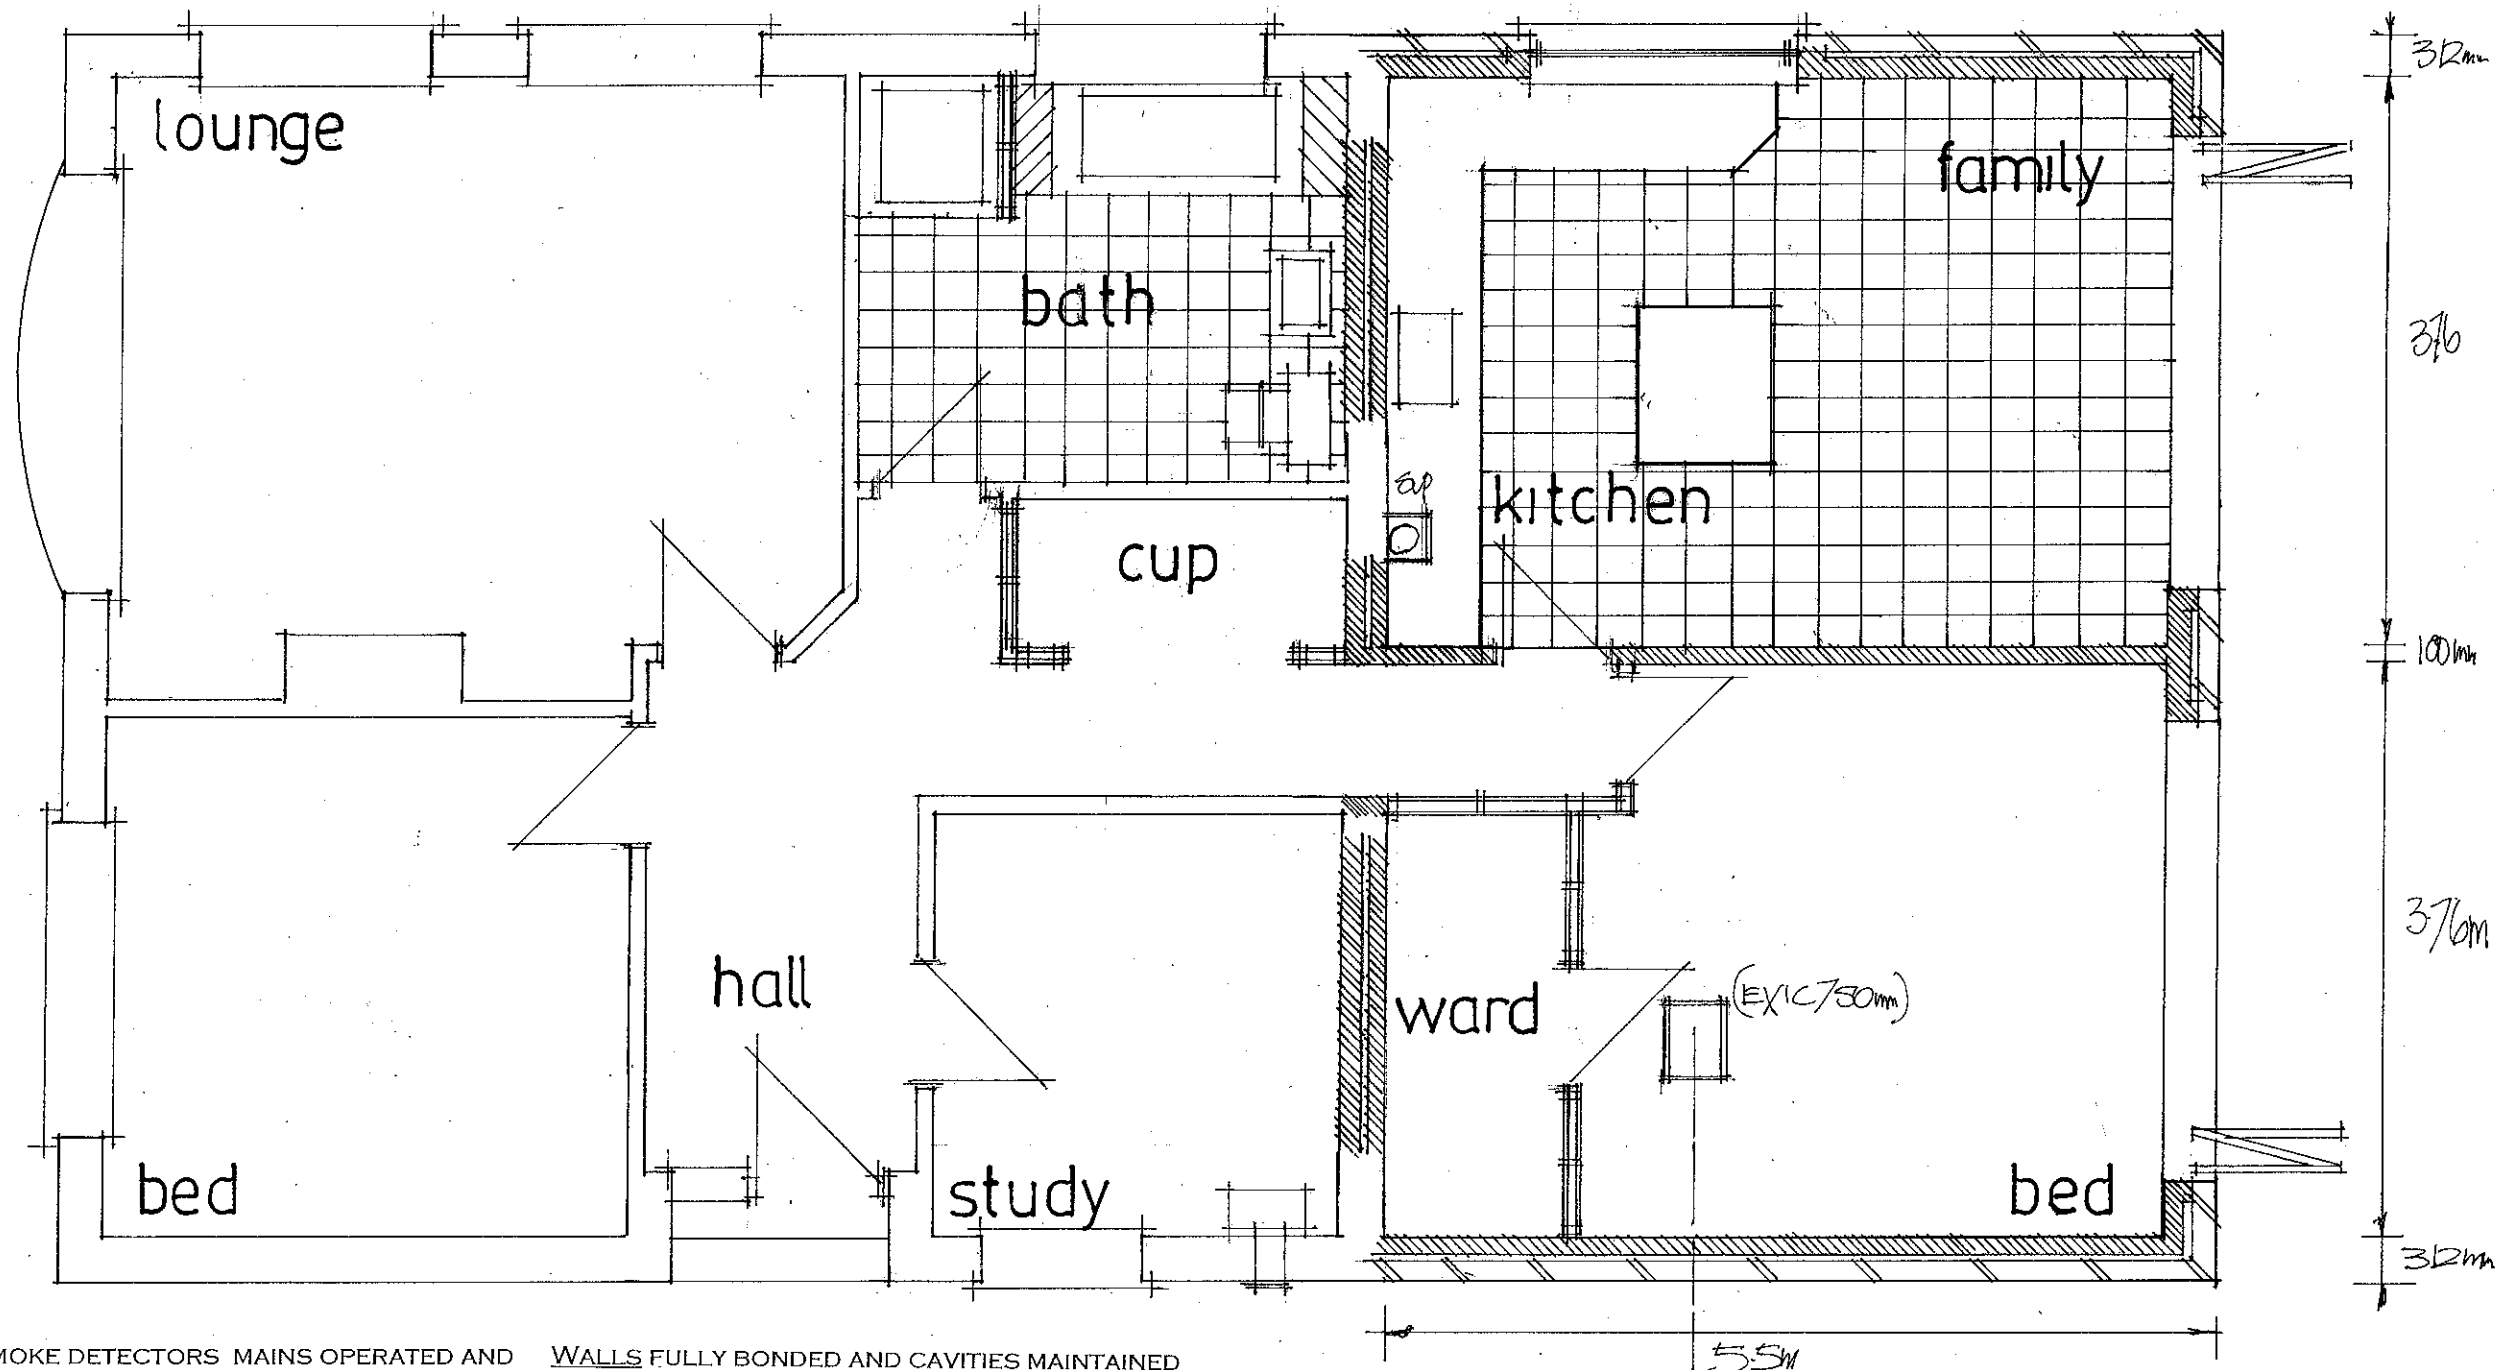

PROVIDE SMOKE DETECTORS MAINS OPERATED AND WITH BATTERY BACKUP.

WALLS FULLY BONDED AND CAVITIES MAINTAINED CONTINUOUS, CLOSE ALL REVEALS WITH VERTICAL DPC AND INSULATED CAVITY CLOSERS.
NOTE BRICK BANDING TO EXTERNAL WALLS TO MATCH EXISTING BRICKWORK.

scale 1:50
date feb 2013

PROPOSED LAYOUT

PETER J. WALKER MRICS
CHARTERED SURVEYOR
182 SEAFRONT, HAYLING ISLAND, HANTS
PO11 9 AN

TEL: 02392 467571