


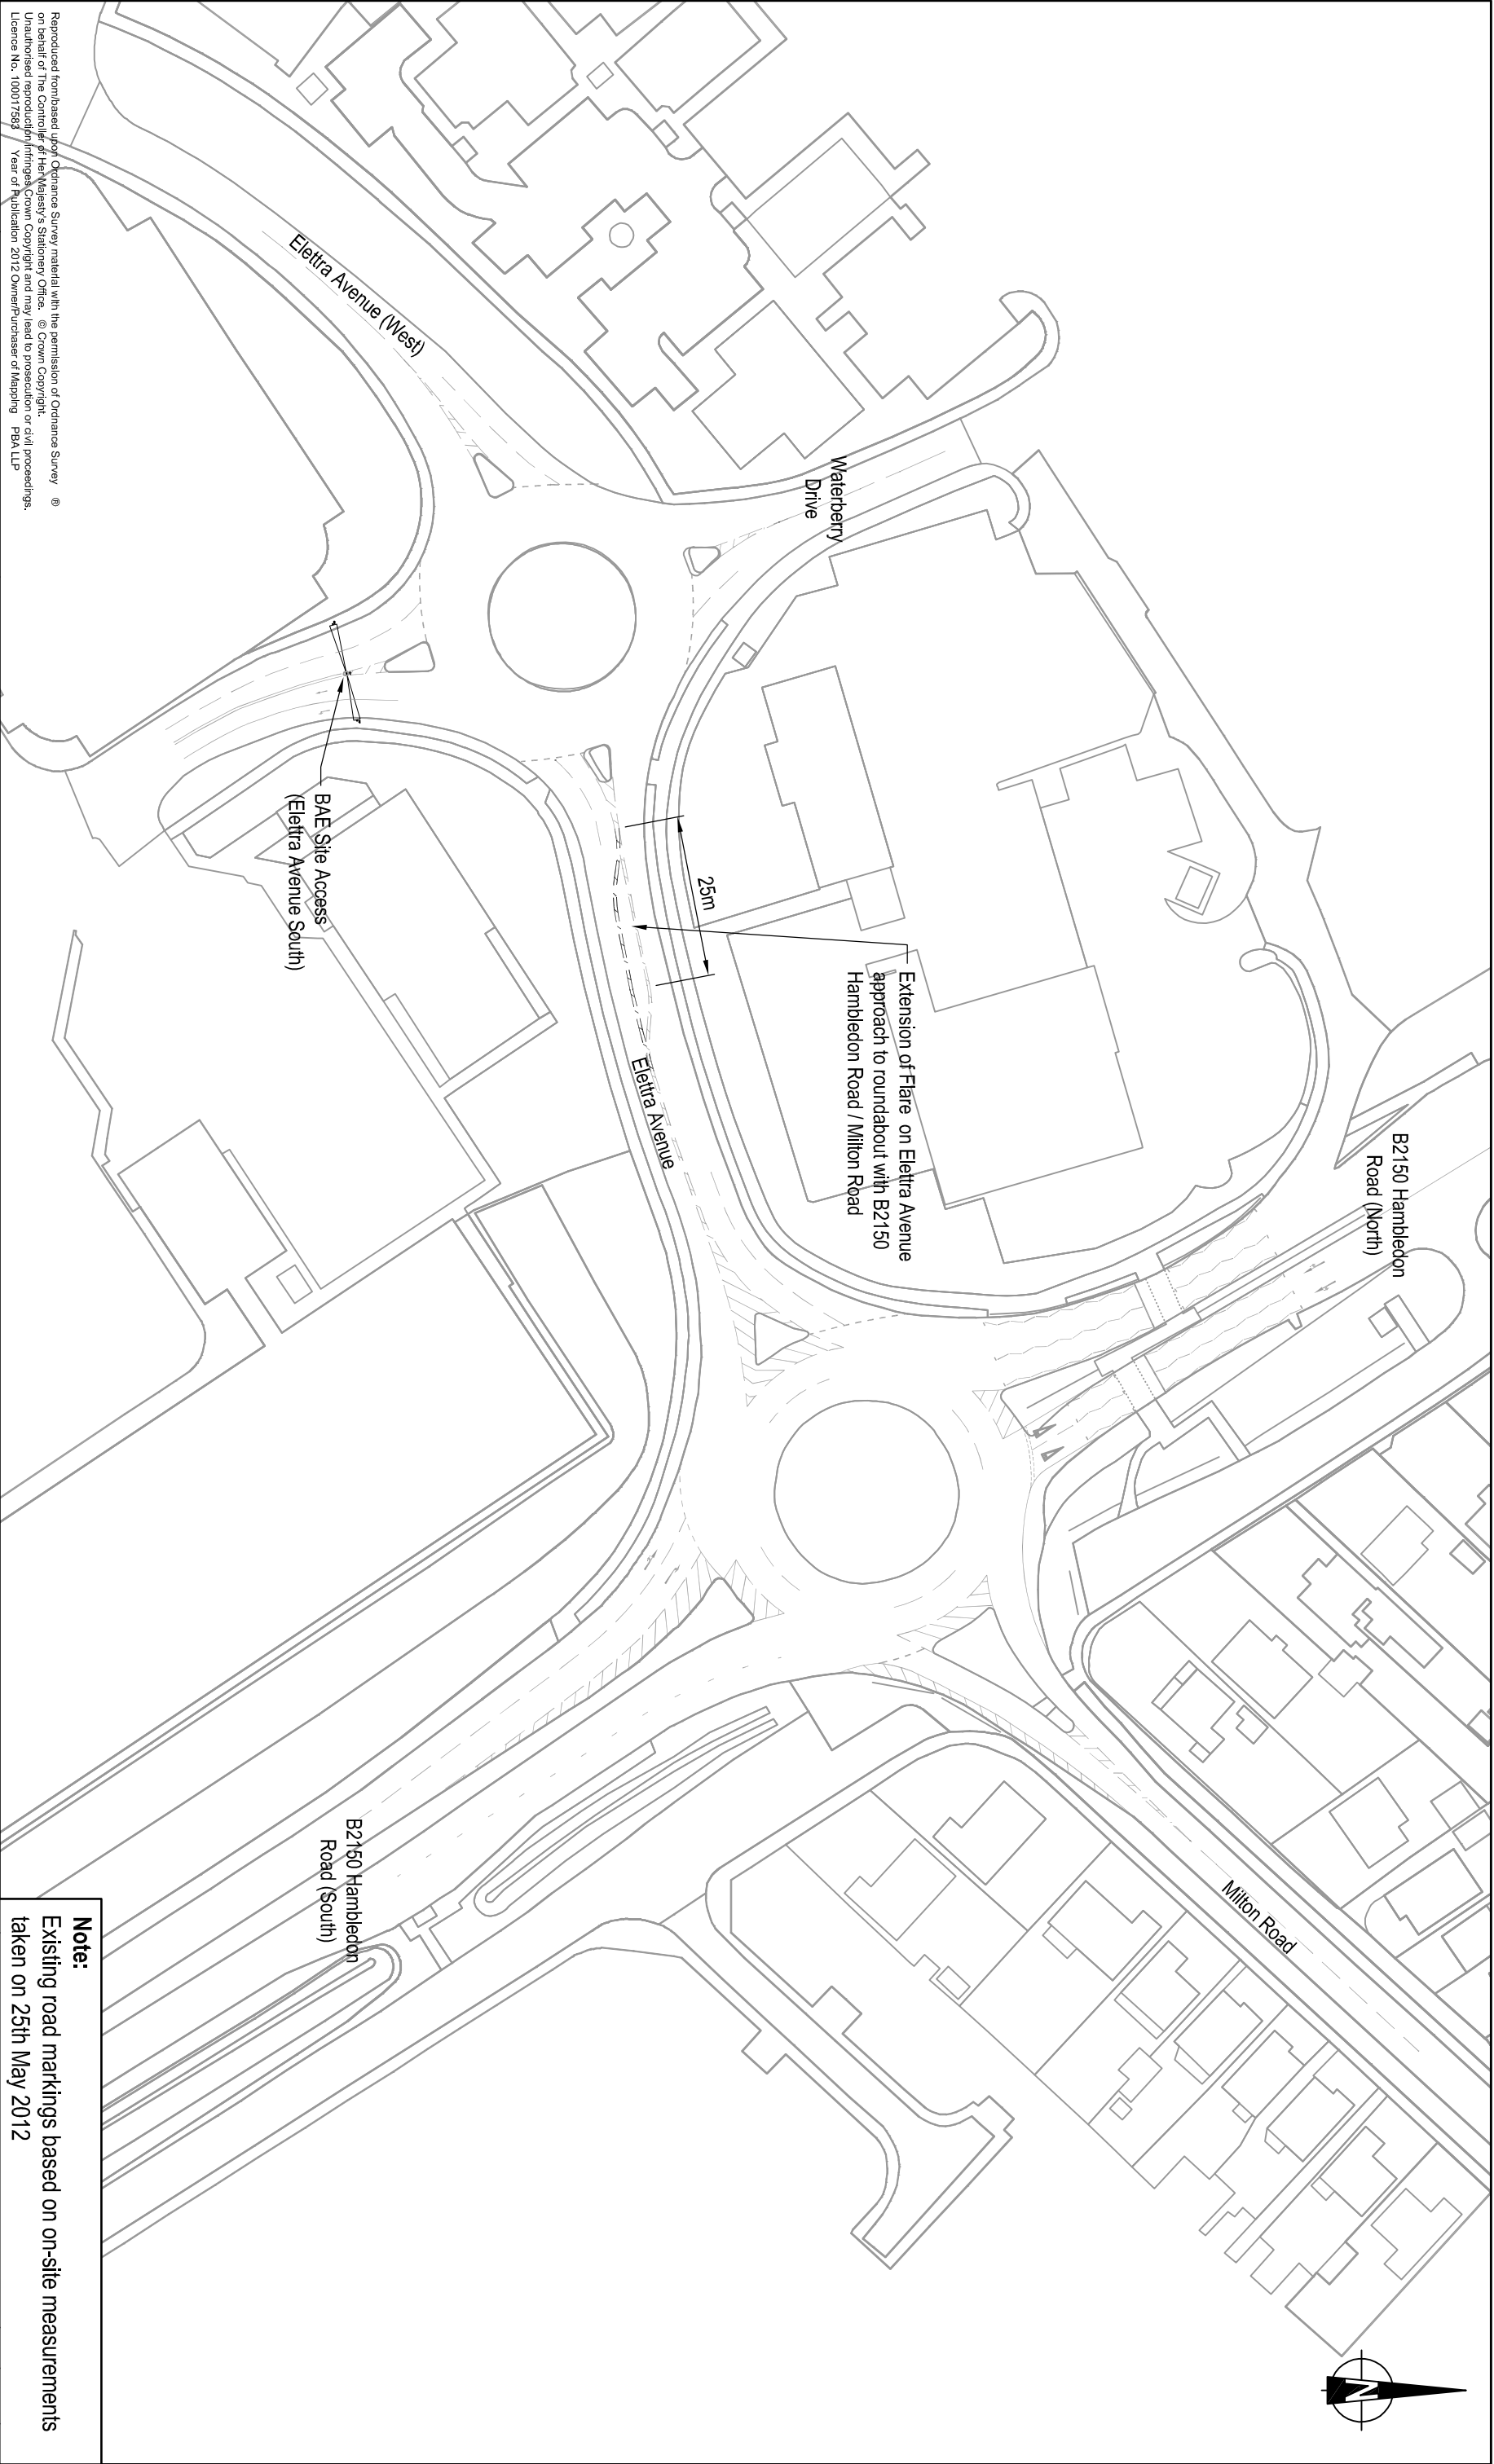

Reproduced from based upon Ordnance Survey material with the permission of Ordnance Survey ©
on behalf of The Controller of the Map, the Stationery Office. © Crown Copyright
Unauthorised reproduction infringes Crown Copyright and may lead to prosecution or civil proceedings.
Licence No. 100017583 Year of Publication 2012 Owner/Purchaser of Mapping PBA LLP



Offices throughout the UK,
continental Europe, Africa and Asia
www.peterbrett.com
© Peter Brett Associates LLP
BRISTOL
Tel: 0117 928 1560 Fax: 0117 928 1570

Client

BAE SYSTEMS PLC

SCALING NOTE: Do not scale from this graphic. If in doubt, ask.
UTILITIES NOTE: The position of any existing public or private sewers, utility
services, plant or apparatus shown on this drawing is believed to be correct,
but no warranty to this is expressed or implied. Other such plant or apparatus
may also be present but not shown. The Contractor is therefore advised to
verify the position of any such services, plant or apparatus may affect the operation.

BAE WATERLOOVILLE

**B2150 HAMBLEDON ROAD / ELEITRA AVENUE / MILTON ROAD AND
ELEITRA AVENUE / WATERBERRY DRIVE / BAE SITE ACCESS ROUNDABOUT
HIGHWAY INTERVENTION SCHEME**

Mark	Revision	Drawn	Date	Chkd
Drawing Status				
Date of 1st Issue 15.06.2012				
A3 Scale 1:1000				
Drawn by JMH				
Checked by				
Drawing Number				
26365/004/SK003				
Revision				
-				

Note:
Existing road markings based on on-site measurements
taken on 25th May 2012