
NOTES:
This drawing has been produced solely for PLANNING/DESIGN.
Do not Scale from this Drawing except for planning purposes.
This drawing is the copyright of MF Designs Ltd.


PERMIT

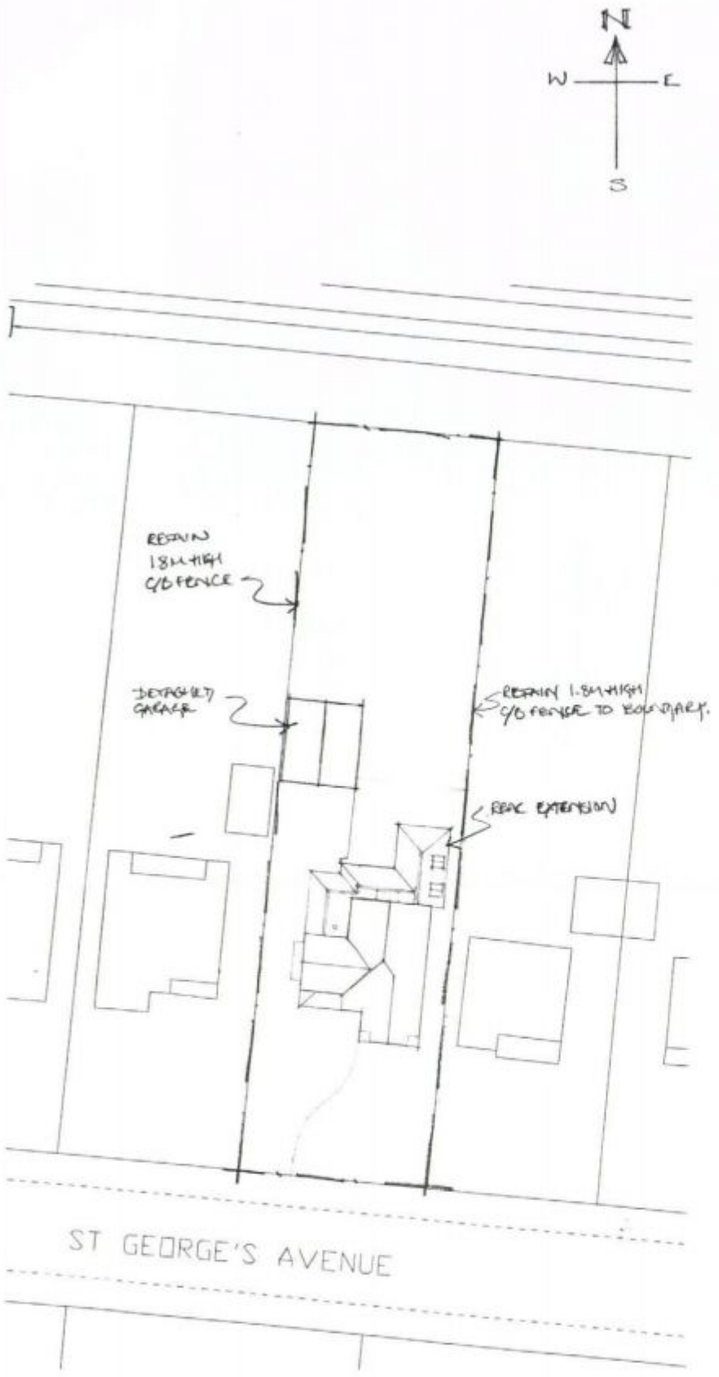

Block



Location Streetwise Maps Licence No. 100047474

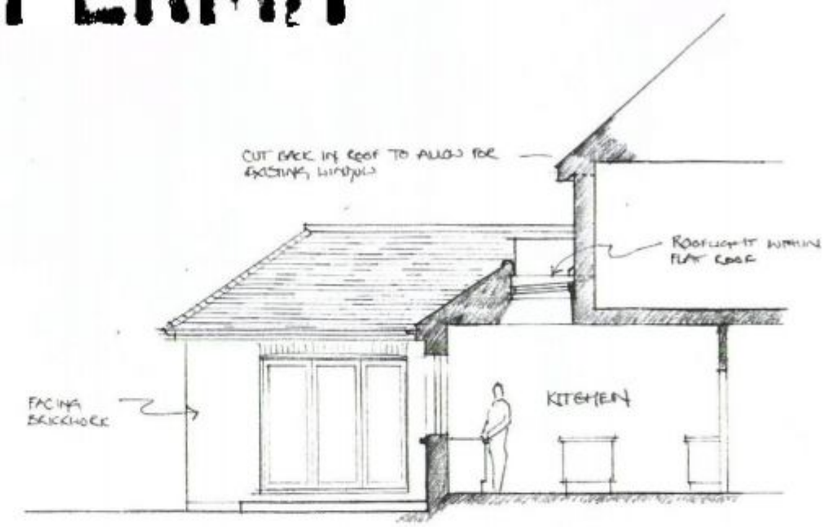

Typical Section



West

PLANNING DEVELOPMENT CONTROL
COUNCIL
20 OCT 2011
RECEIVED

EXTENSION, ALTERATIONS & REPLACEMENT DETACHED GARAGE
20 St Georges Avenue, Warblington. Havant. PO9 2RX

B: 18.10.11 - GARAGE REVISION
A: 06.09.11 - ROOF/DRAWING NUMBER

mf designs ltd
Chartered Architects
12 Wensley Gardens • Emsworth • Hampshire • PO10 7RA
Director: Martin Farrer RIBA • Co Registration No.4507379
t: 01243 377766
e: admin@mfdesigns.org.uk

Date: July '11
Scale: 1:100/500/1250
Job No: 3021
Drg No: 006 B