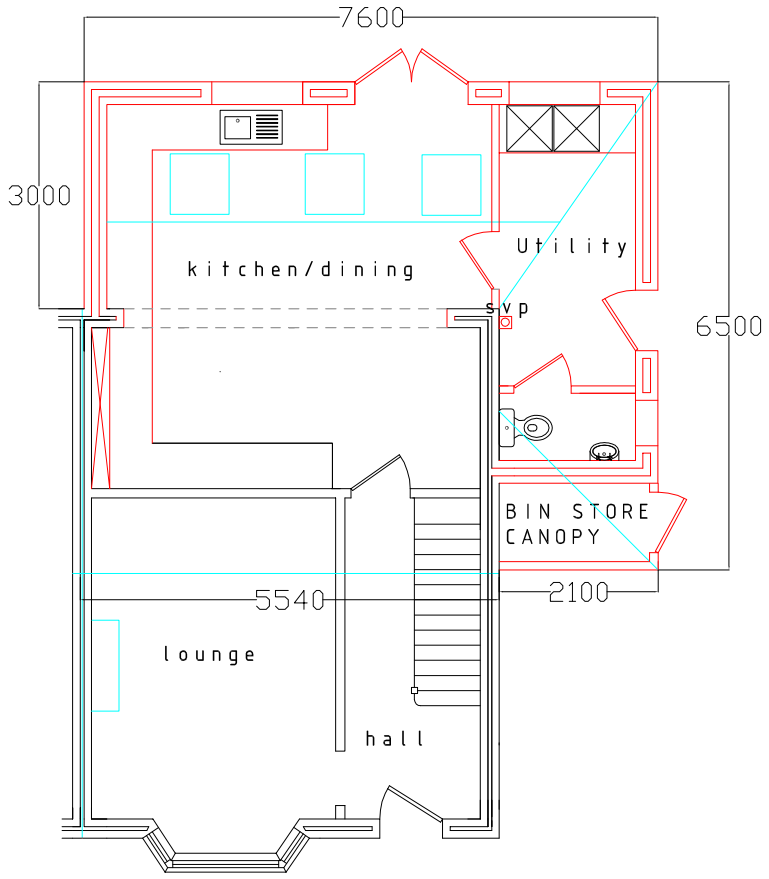

PROPOSED GROUND FLOOR LAYOUT

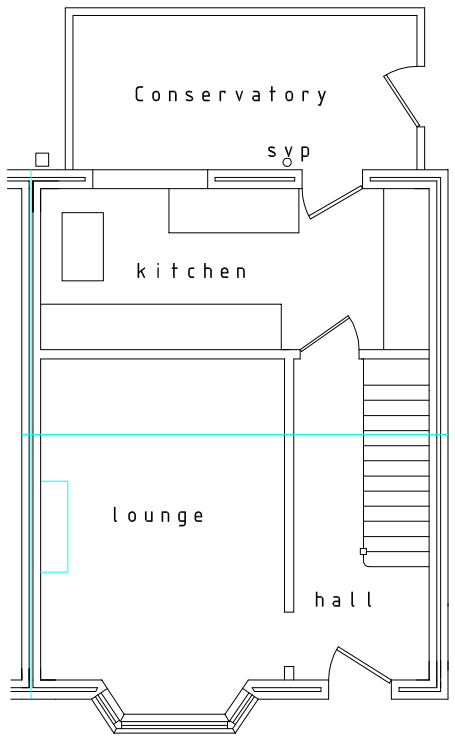

GROUND FLOOR LAYOUT

SCALE 1:100

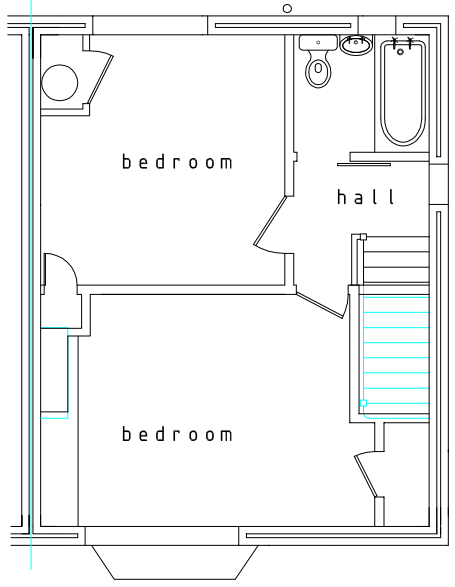

FIRST FLOOR LAYOUT

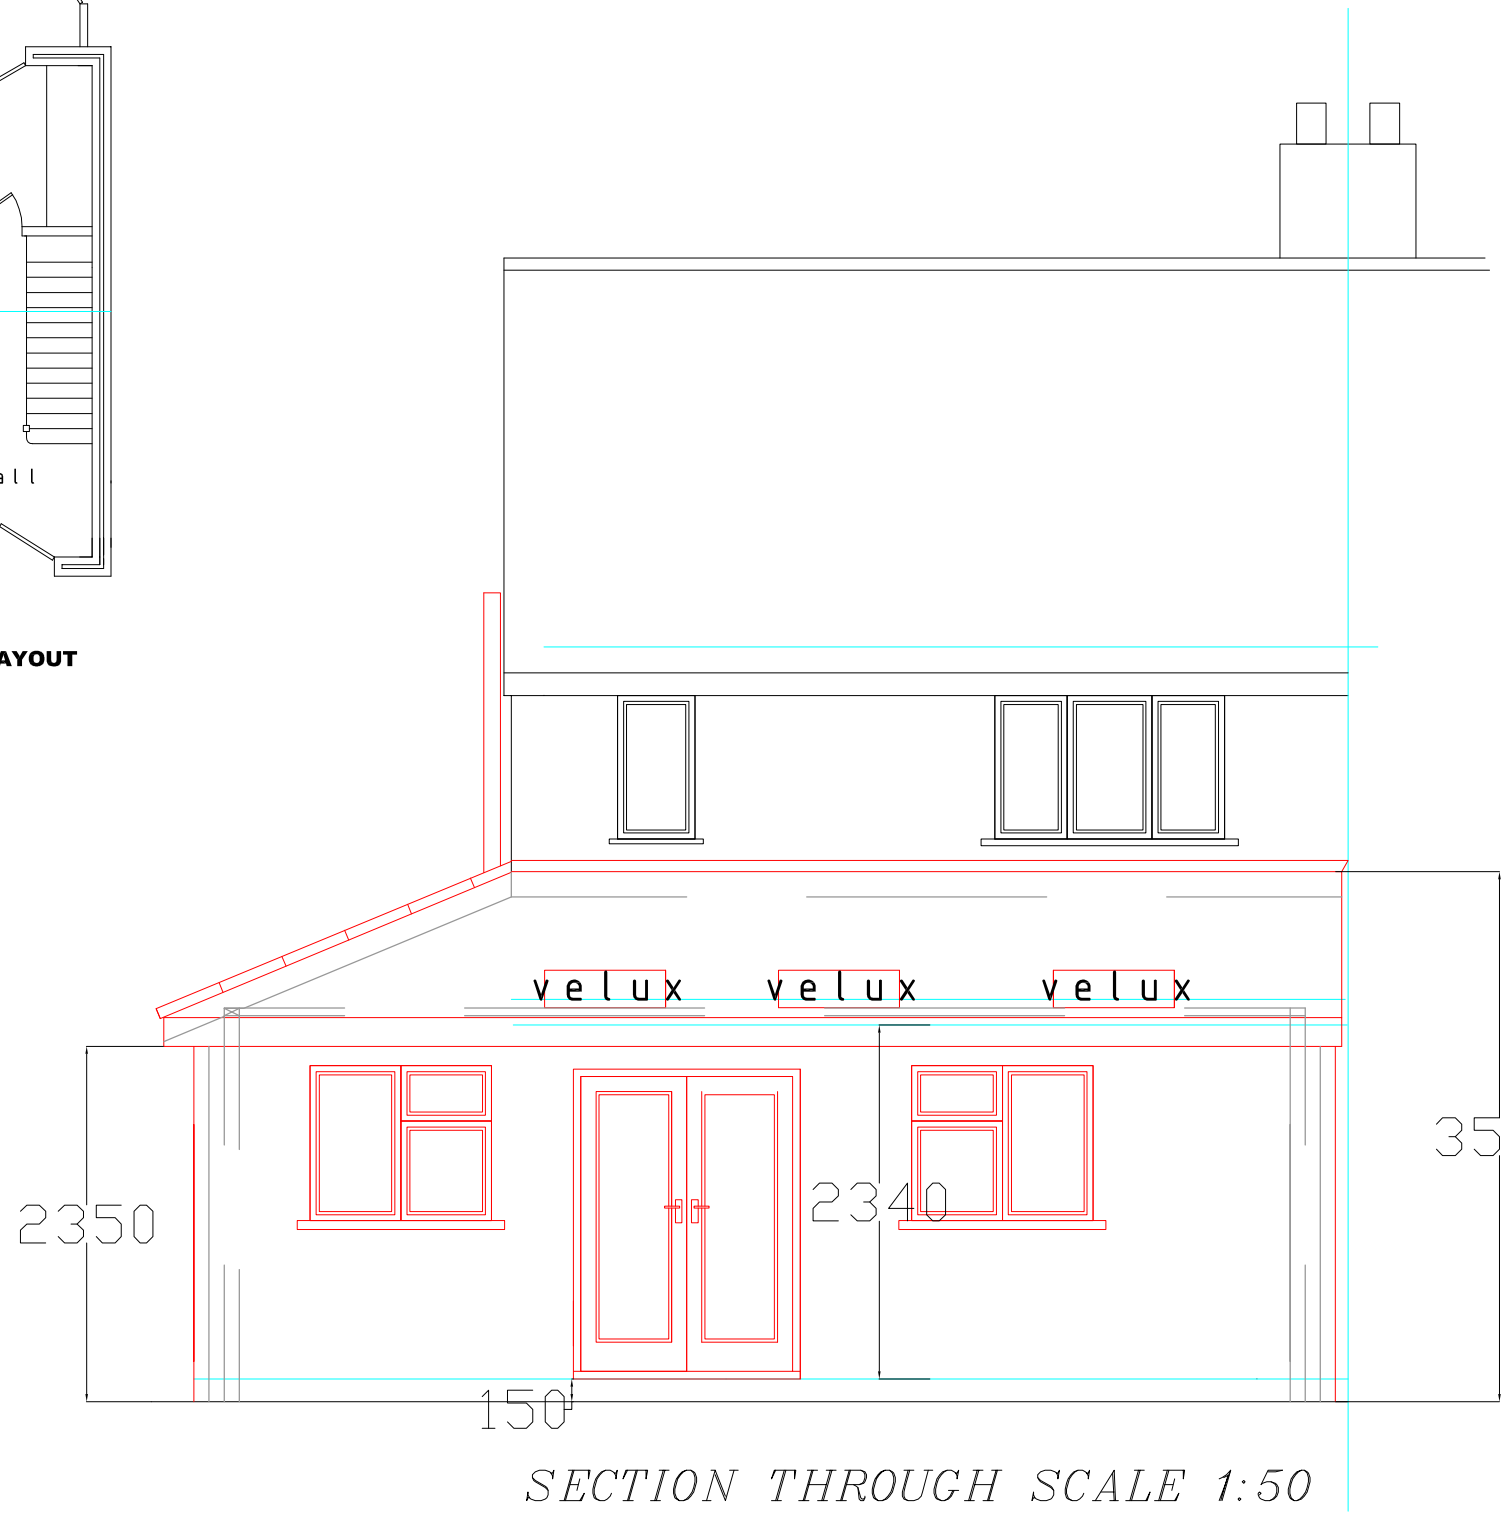

SECTION THROUGH SCALE 1:50