



A1&C1



SCALE	CREATED	JOB NUMBER
1:100	01-05-13	98420v01
MANAGER	DESIGNER	ISSUE
S Ford	G Hughes	1

Issue No.	Date	Brief Description	By	For use only

AMENDMENTS



(latest issue number applies)

ALLIGATOR is AS FOR US GUIDE ONLY. DO NOT USE FOR THE DRIVING.
EXACT SIGN-POSTING IS NOT DETERMINED ON SITE BY AN OFFICIAL.
 This scheme is a visual response to the use of signs as proposed. It also, values an physical
 it shows the correct signposting may vary due to the local nature of the road network & the presence
 of other signs. It is the responsibility of the local authority to ensure that the scheme is fully
 understood. Any member of the public who has any queries should contact the local authority or
 the local authority's website.

Copyright © Omega Signs 2012

Omega Signs Ltd, Newmarket Approach, Leads 15, SRS 001
 T: 0125 240 3000 F: 0125 249 2226
 E: info@omegasigns.co.uk W: www.omegasigns.co.uk

Click & Collect

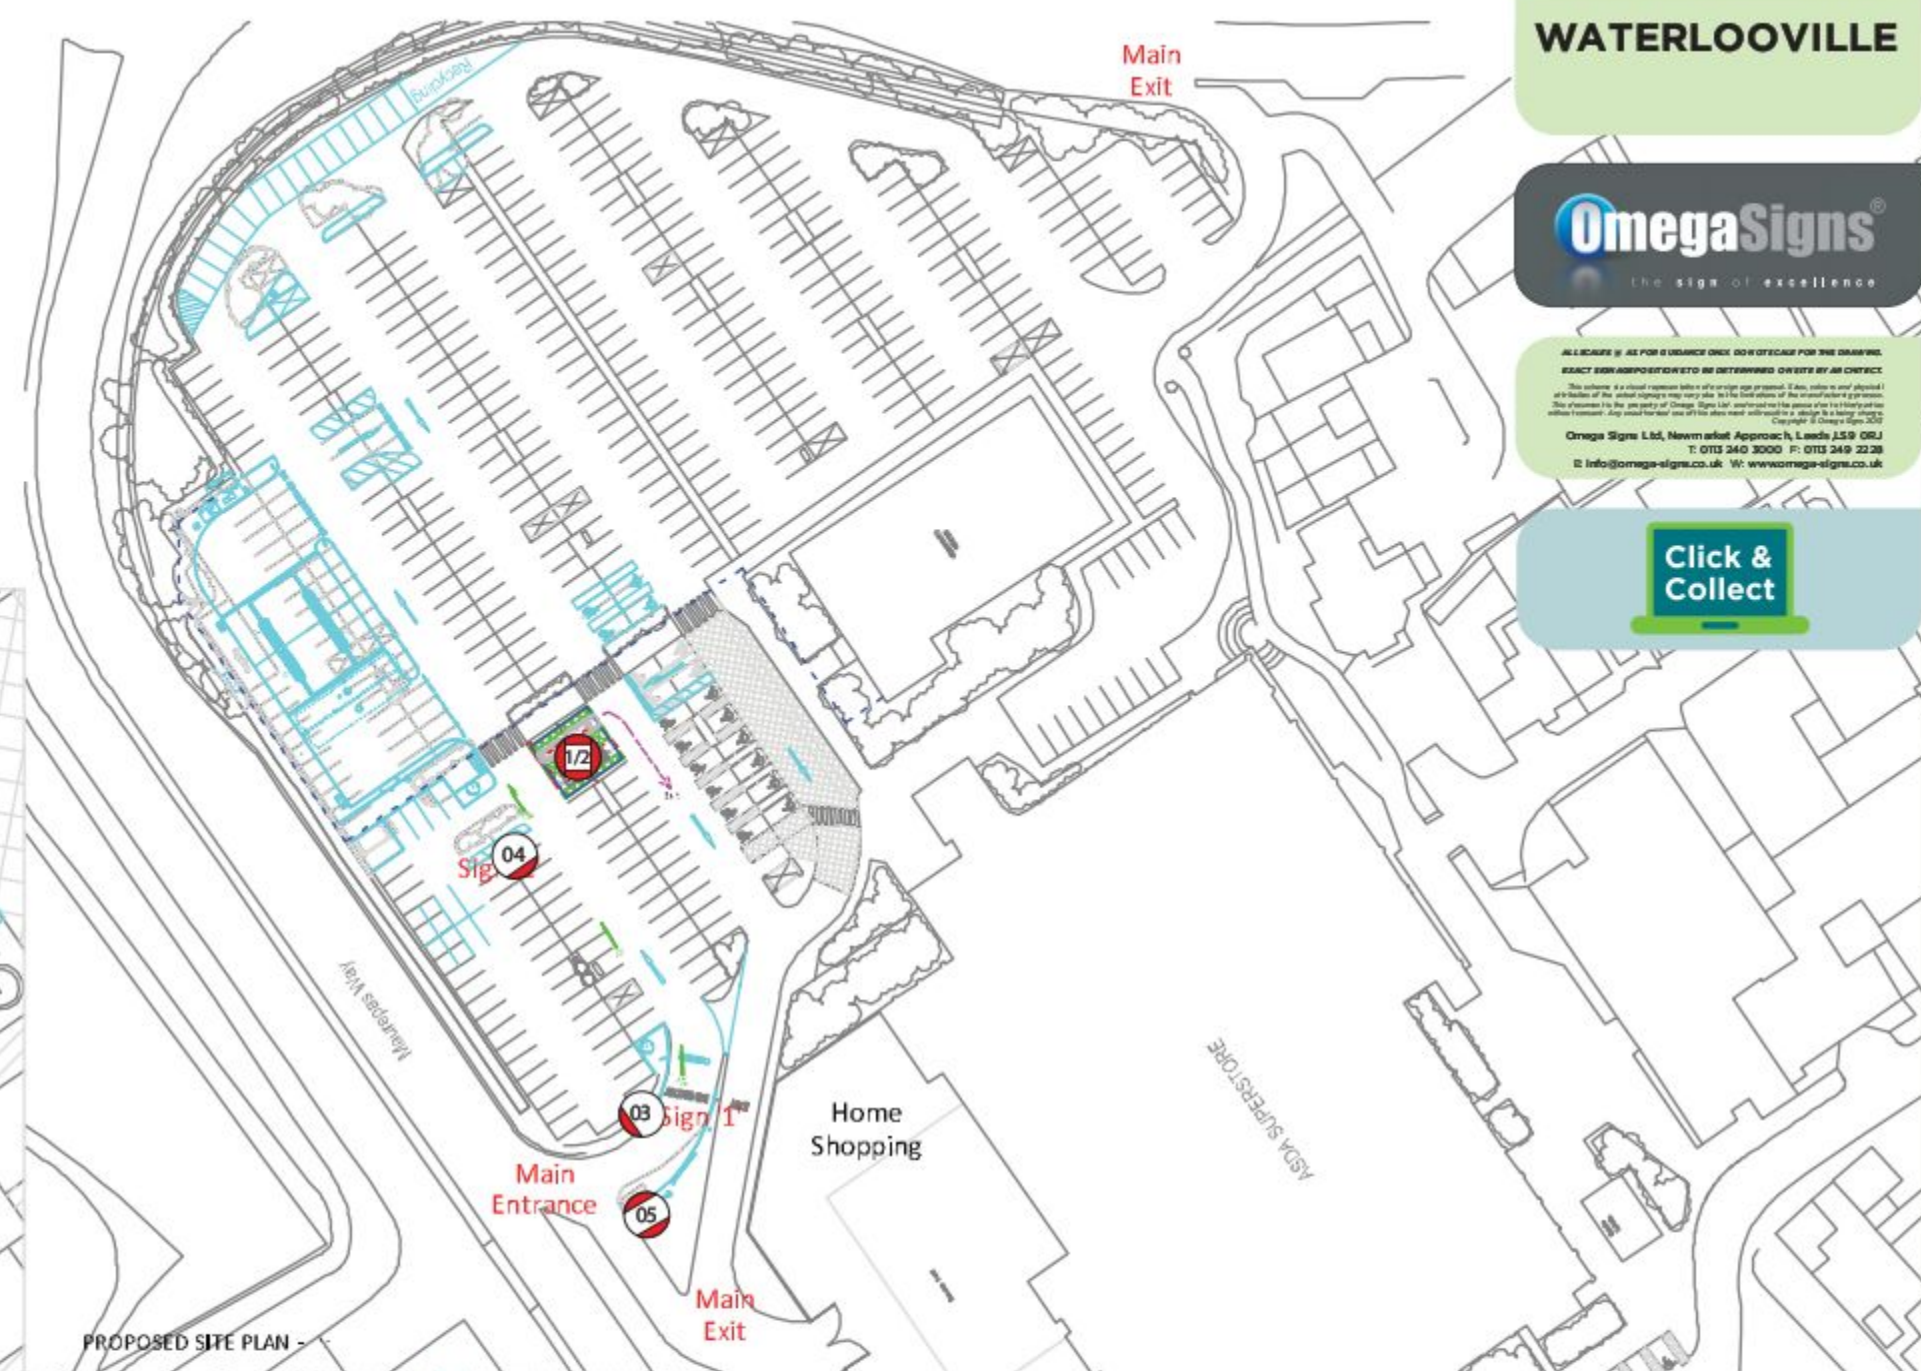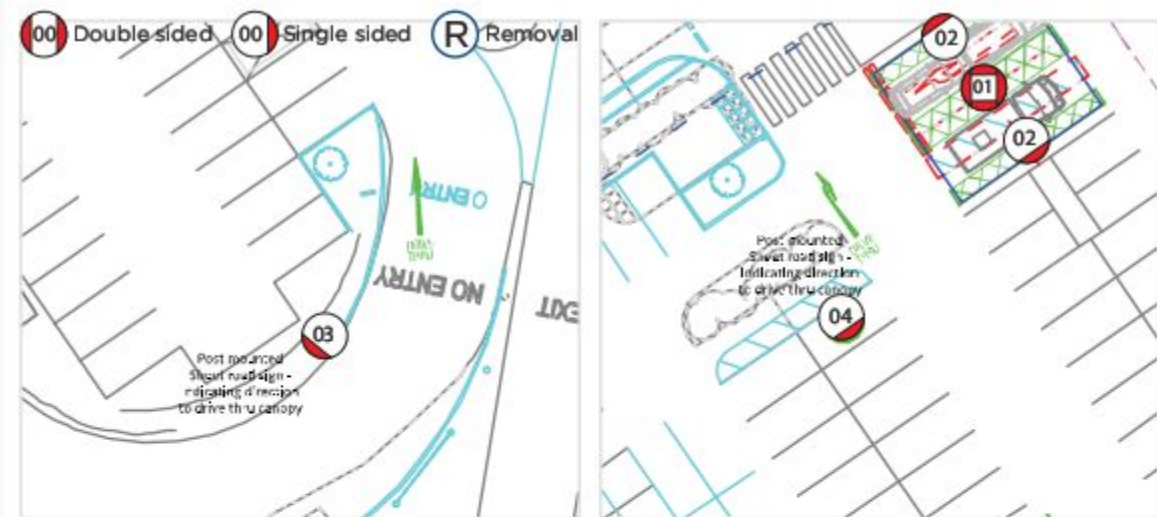

ASDA

SCALE	CREATED	JOB NUMBER
1:200/1:400/1:1000	01-05-13	98420v01
MANAGER	DESIGNER	ISSUE
S Ford	G Hughes	1

SIGN TYPE	DESCRIPTION
DT D1 N	Flat al panel with vinyl display & 2 rows of signfix channel fixed to post.
LOCATION	
03	SPECIFICATION
QUANTITY	800mm x 800mm
01	
REF CODE	EXT-0000



SIGN TYPE	DESCRIPTION
DT EA2 (00)	Replacement applied vinyl slats. Option 1
LOCATION	
05	SPECIFICATION
QUANTITY	2650mm x 1200mm
02	
REF CODE	EXT-



SIGN TYPE	DESCRIPTION
DT D1 E	Flat al panel with vinyl display & 2 rows of signfix channel fixed to post.
LOCATION	
04	SPECIFICATION
QUANTITY	800mm x 800mm
01	
REF CODE	EXT-0000



**Slat replacing next one up from George. If replacing a Priority slat this too needs to be replaced. GPS to provide up to date photo of the totem to Omega and agreement on slat requirments reached.*

Library

Offers in order of priority display.

- Pharmacy
- Click & Collect
- George.

From the top...

- Petrol*
- Café
- Optician

- Photo centre

- Cash machine***

- Travel money

- Baby

- Lottery

- Home

- Electrical

- Bakery

- Post Office**


* Only if PFS is not visible
 ** Only in small stores
 *** Only for use when ATM in store or stores 25k and below.

WATERLOOVILLE



ALL RIGHTS RESERVED. ALL FOR GUIDANCE ONLY. DO NOT SCALE FOR THE DRAWING. EXACT DIMENSIONS TO BE DETERMINED ON SITE BY AN OFFICE. This document is a visual representation of a sign design proposal. It does not constitute a contract. The actual sign design may vary due to the limitations of the manufacturing process. The document is the property of Omega Signs Ltd. and must be used for the purpose of the project only. Any other use without prior written permission is a breach of the terms and conditions. Copyright © Omega Signs 2013. Omega Signs Ltd, Newmarket Approach, Leeds LS9 0BJ. T: 0113 240 3000 F: 0113 249 2228 E: info@omega-signs.co.uk W: www.omega-signs.co.uk

Click & Collect

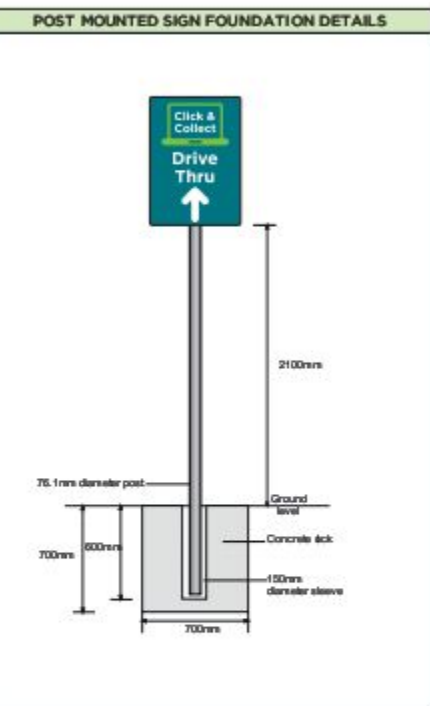

ASDA

SCALE	CREATED	JOB NUMBER
1:50	01-05-13	98420v01
MANAGER	DESIGNER	ISSUE
S Ford	G Hughes	1