
 Third Angle Projection **IF IN DOUBT ASK**

HAVANT BOROUGH COUNCIL
DEVELOPMENT CONTROL
21 NOV 2012
RECEIVED

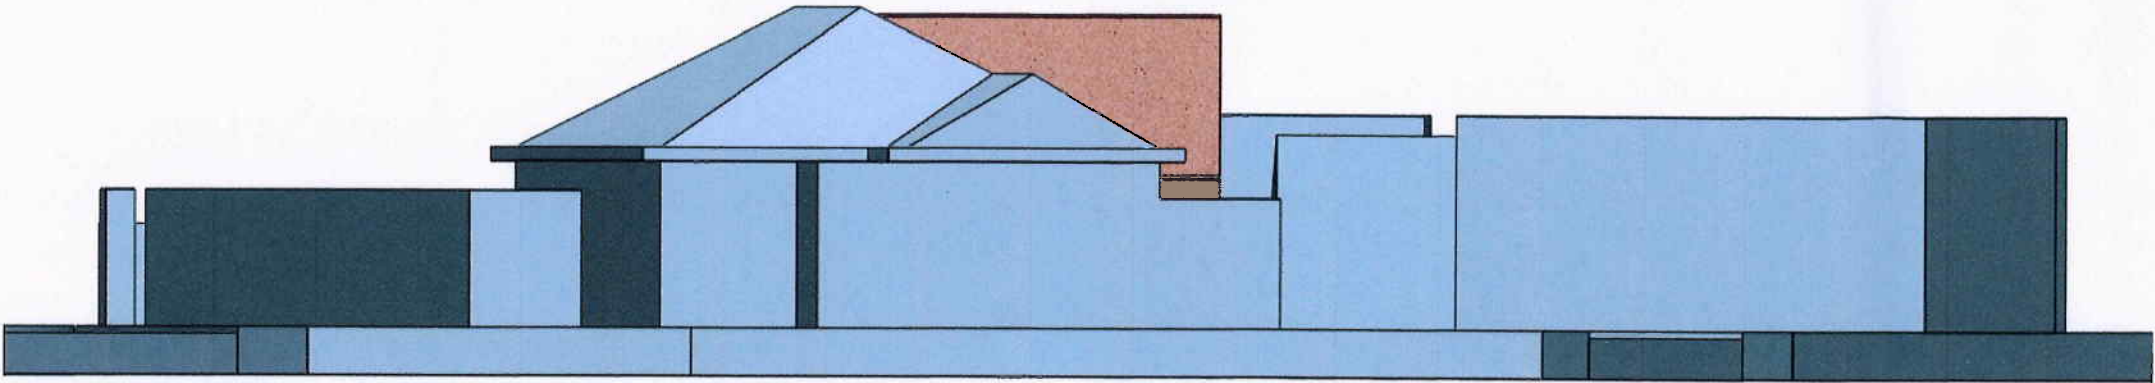

VIEW FROM No.199 SILVERDALE DRIVE

Material:		Finish:		All Dimensions in Millimetres (mm) Remove All Burrs General Tolerancing (<u>Unless otherwise stated</u>) Linear: <1.0m = ±0.5mm / >1.0m = ±1.0mm Angular: ±1°	DRAWN MSM		DATE 19/11/12		TITLE Garage Layout At 197 Silverdale Drive		
					CHECKED		DATE		SCALE 1:100		DWG NO. House Layout
				SHEET 3 OF 6				CUSTOMER / ORDER No. Mr. & Mrs. S.Milum			