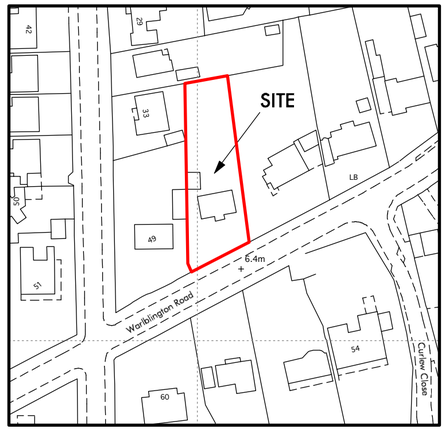

Licence Start Date: 06/01/2012
Licence End Date: 06/01/2013
Purchase Reference: 001017979
Vendor: Mail Boxes Etc Brighton
Customer Name: ivon blumer

Site Location Plan

Scale 1 : 1250

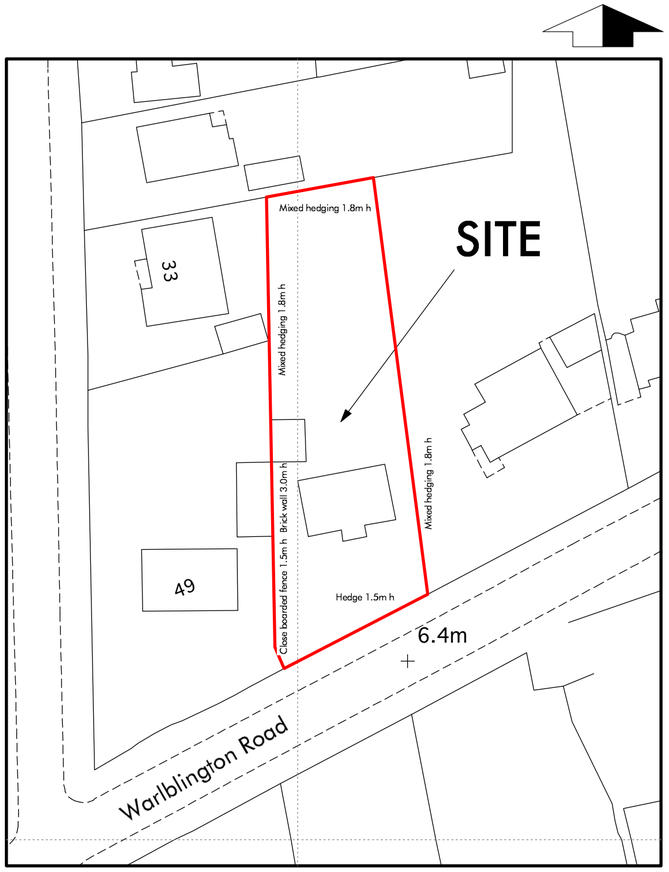

Block and Site Plan

Scale 1 : 1250

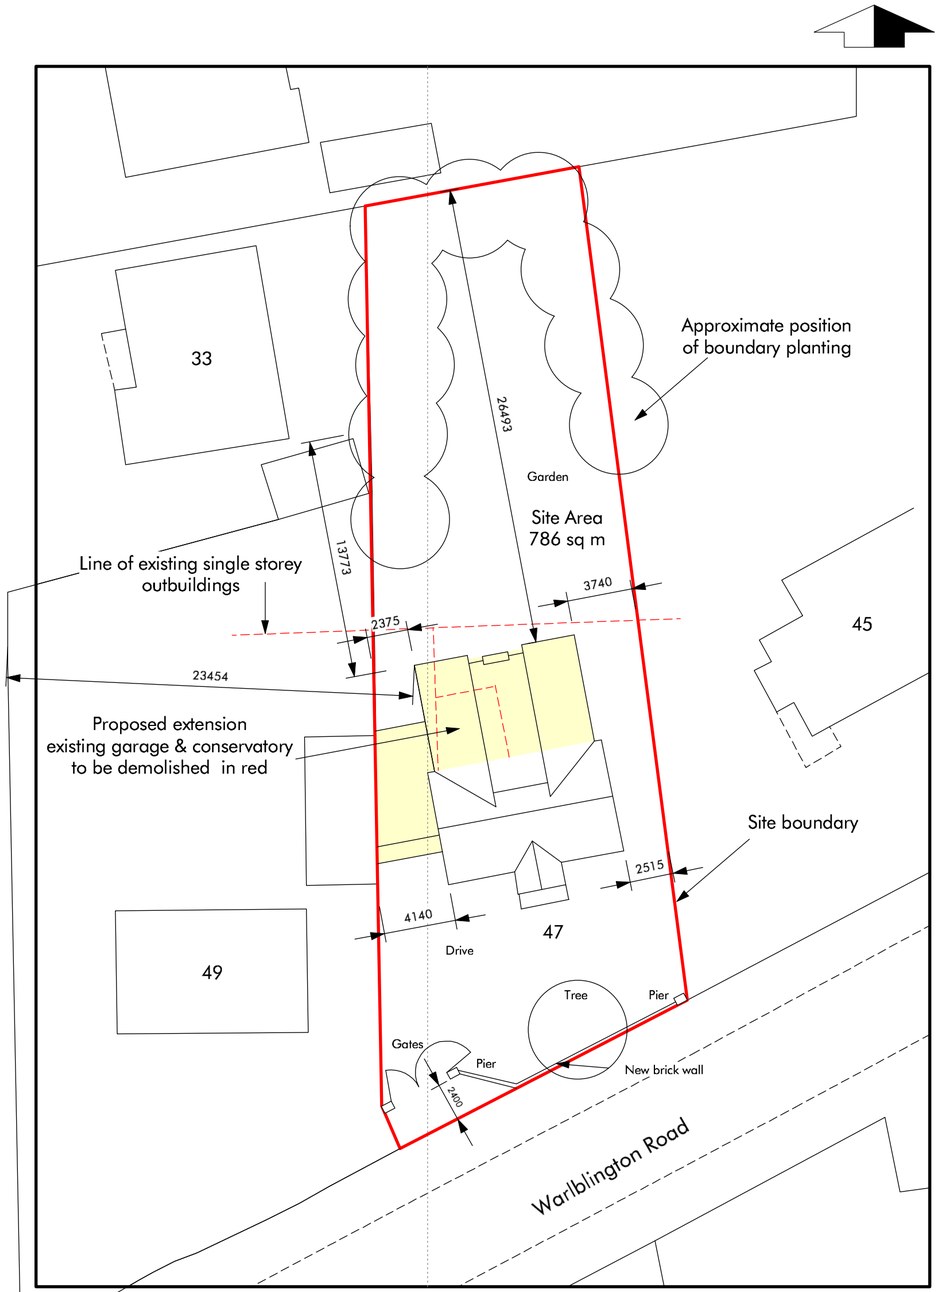

Proposed Site Plan

Scale 1 : 250

UNIQ ARCHITECTURE
THE STUDIO • 41 West Drive • Aldwick Bay • West Sussex • PO21 4LZ • 01243 267486 • www.uniqarchitecture.com • design@uniqarchitecture.com

This drawing is copyright protected and should not be used for any purpose without the explicit consent of Uniq Architecture Ltd

PLANNING ISSUE 15/05/12..

PROJECT	47 Warblington Road	DATE	02/01/12
TITLE	Planning Drawing	DRG NO	UA/11/01
SCALE	As Noted	REVISIONS	