
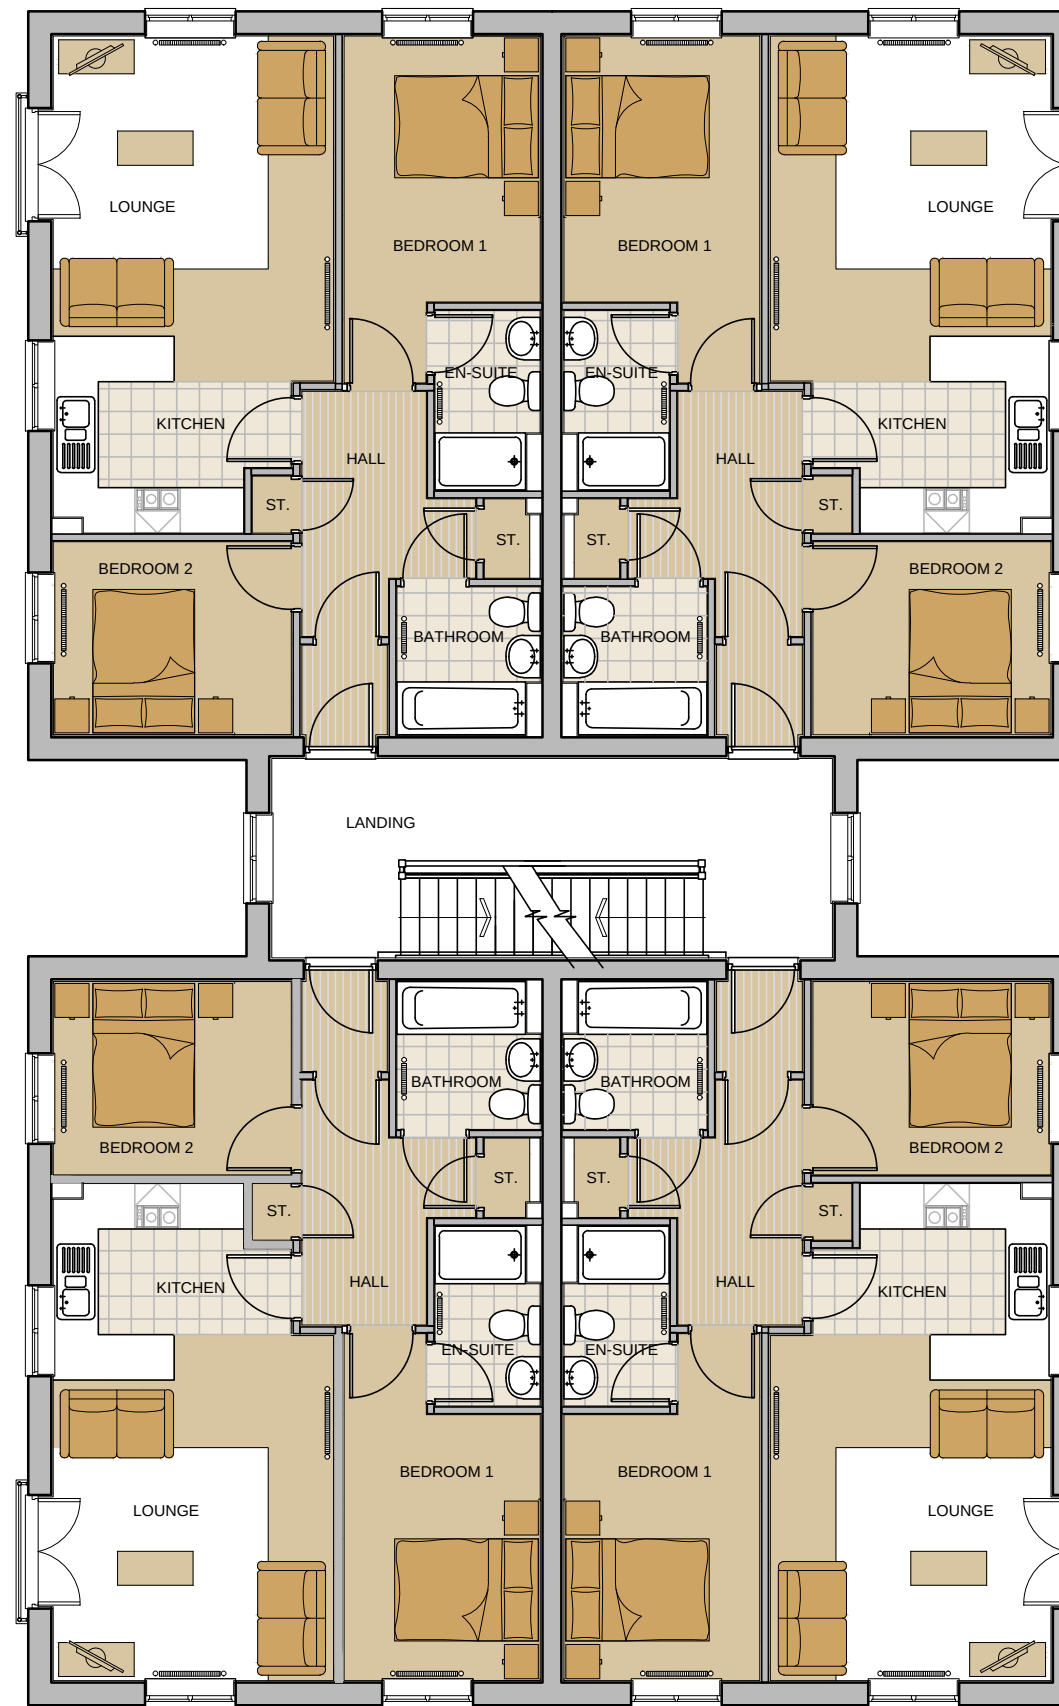


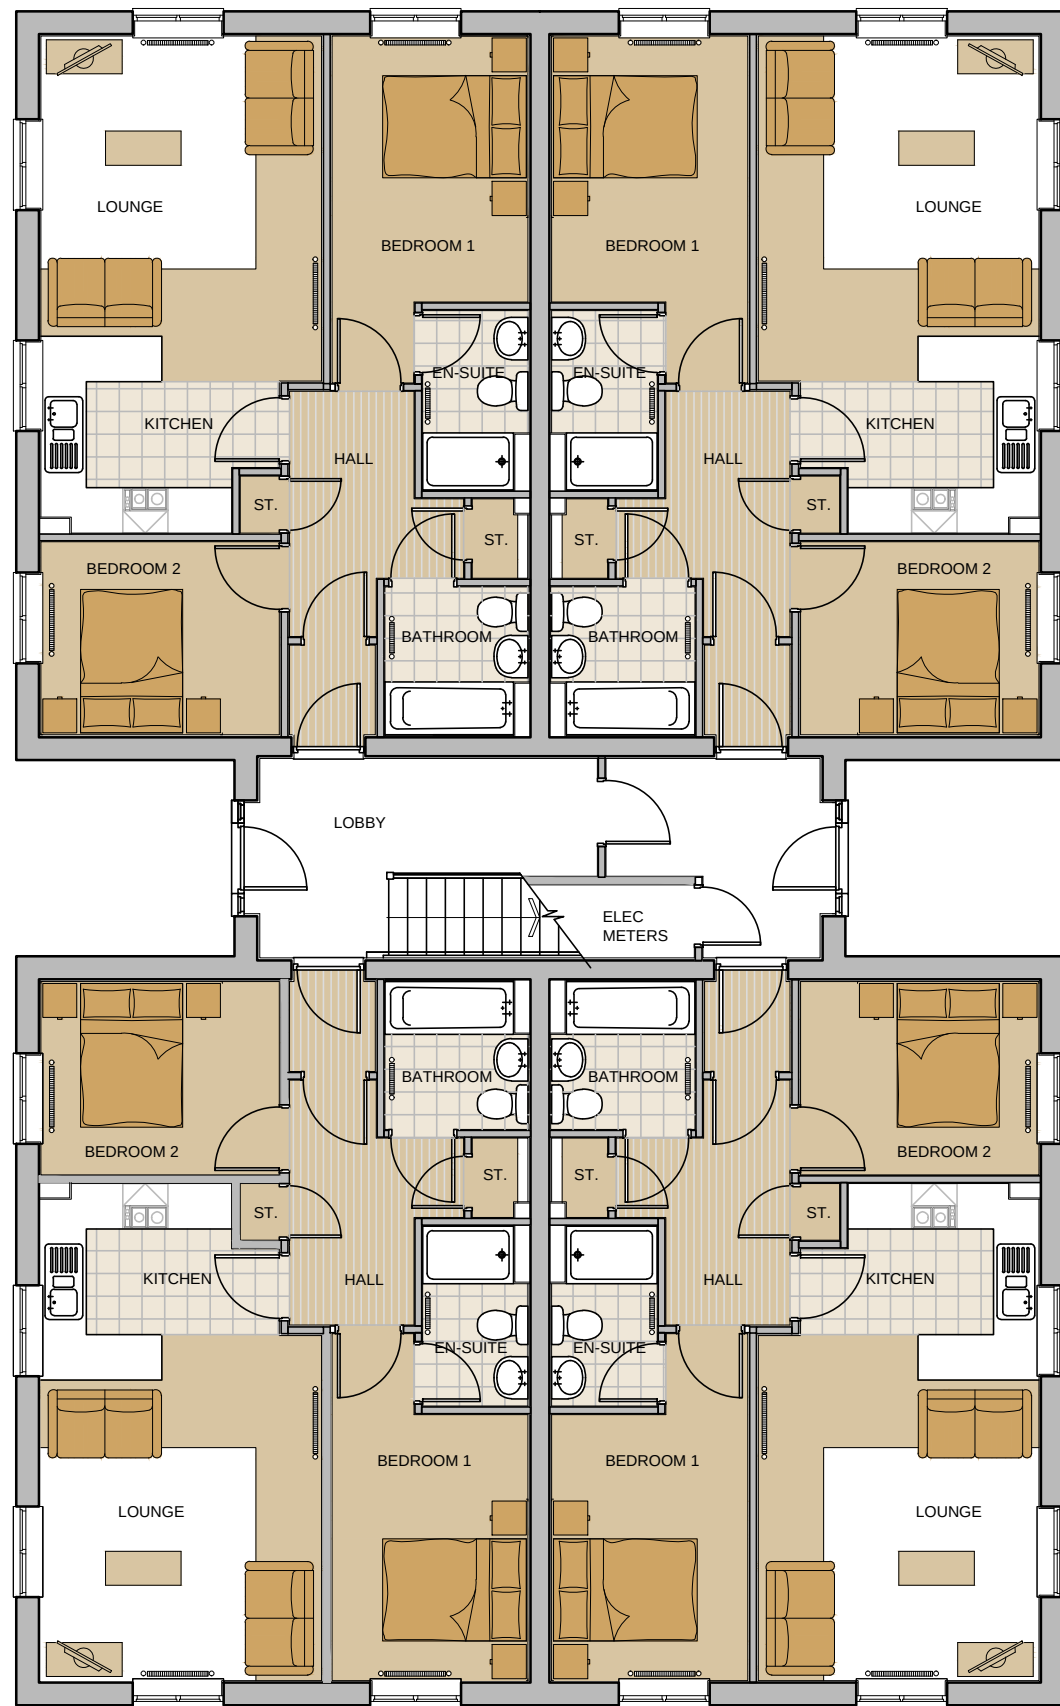

0m 1m 2m 3m 4m 5m
SCALE 1:100

House Type G

BLOOR HOMES
• this drawing is copyright.

New Lane
Havant

Jan 2012
1:100 @ A3

Plot 12-23 GA Plans Ground & First

NLH/P12-23/01