PROPOSED LAYOUT

Ground floor

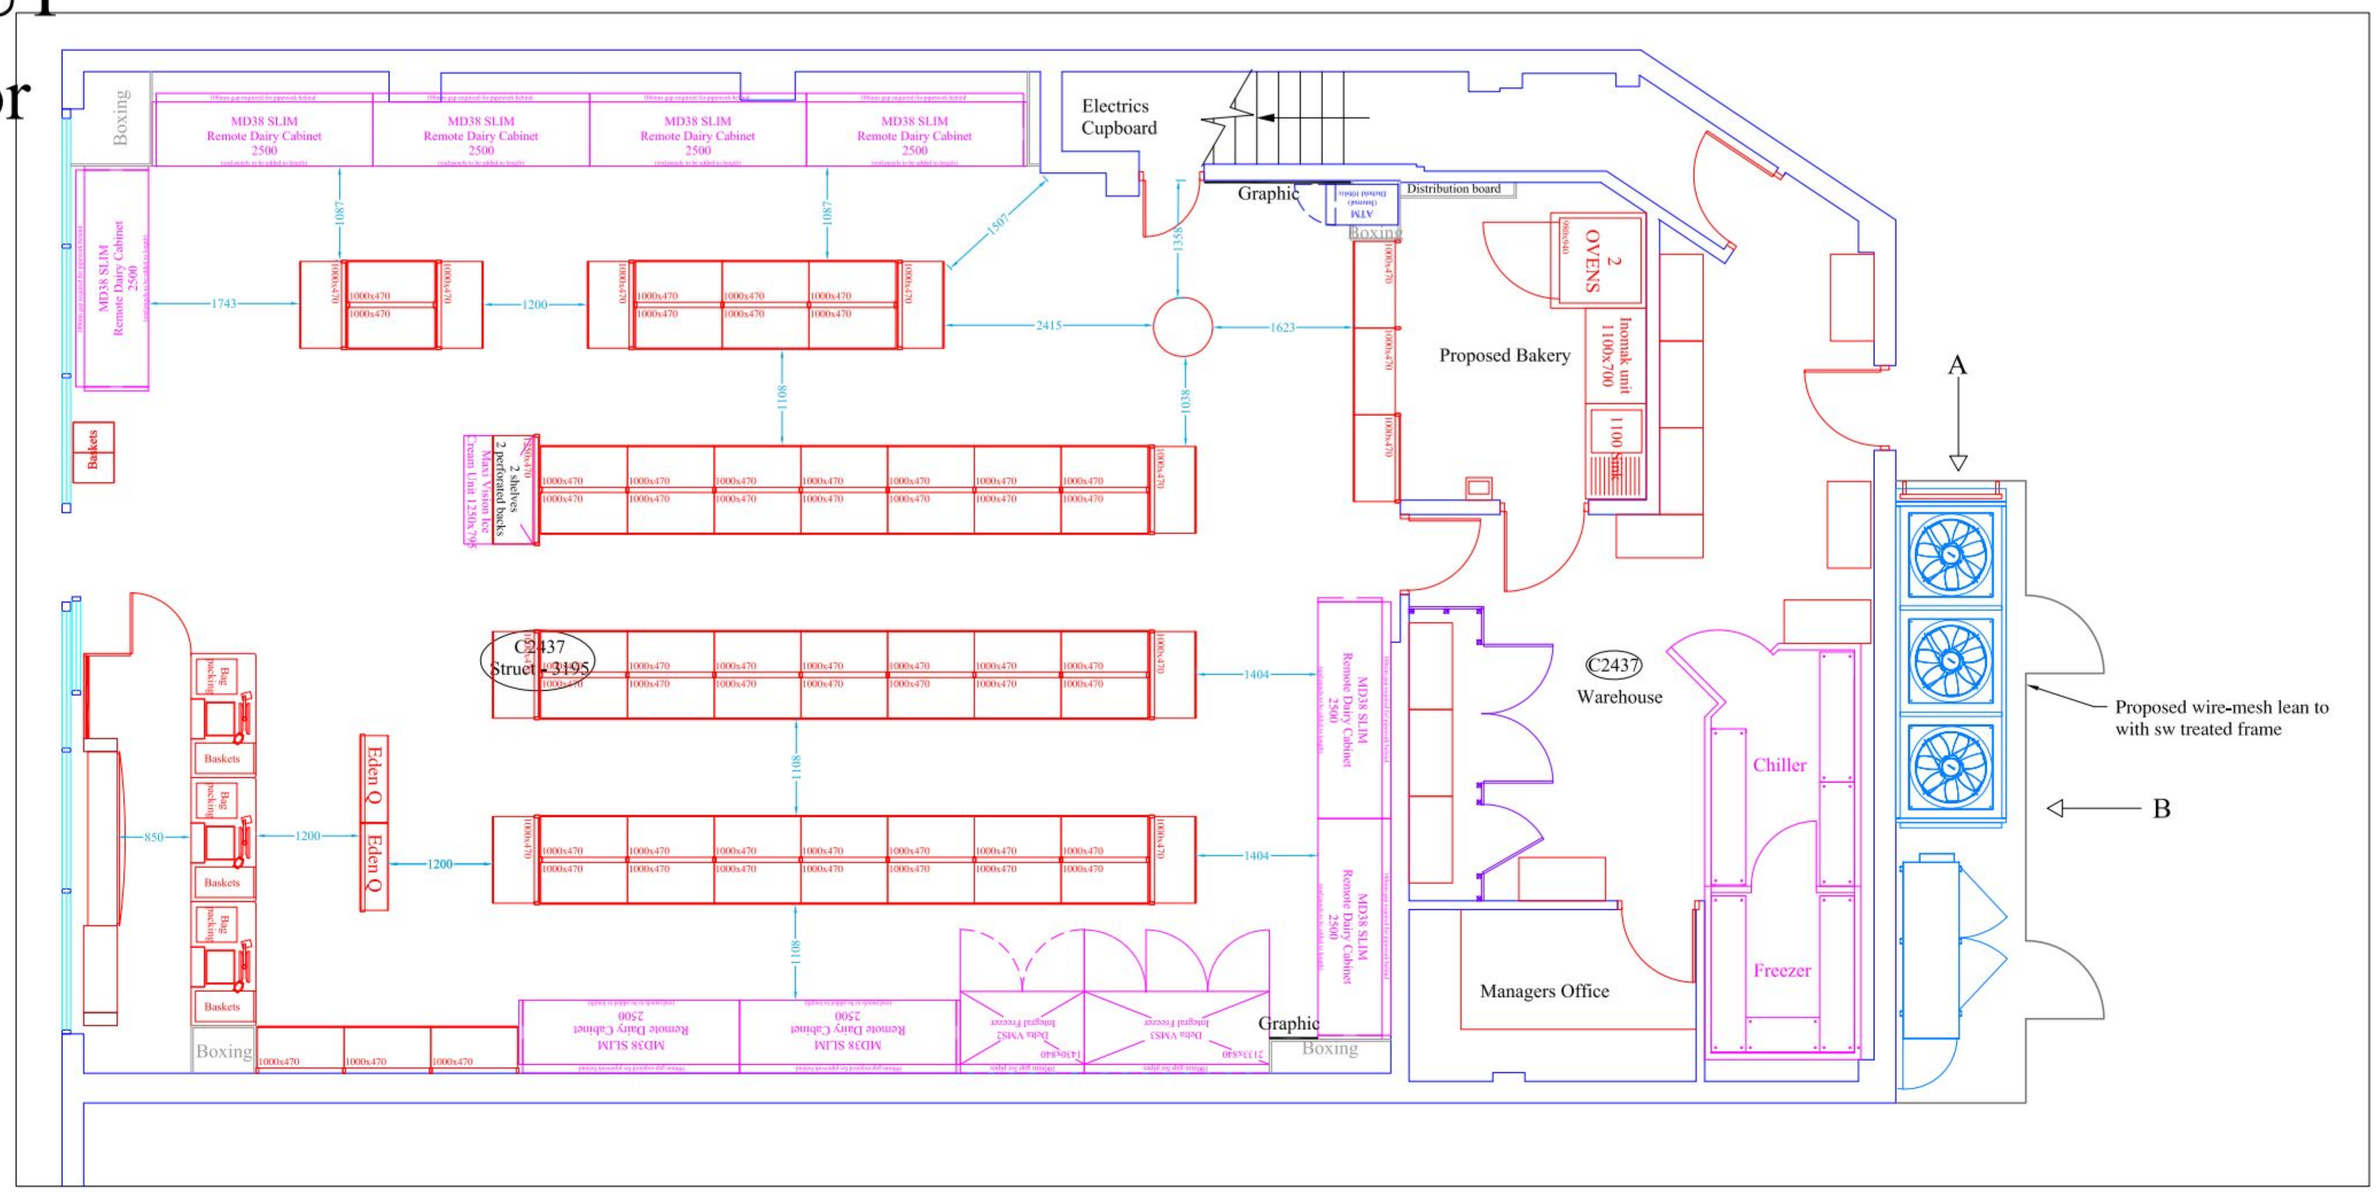

First floor

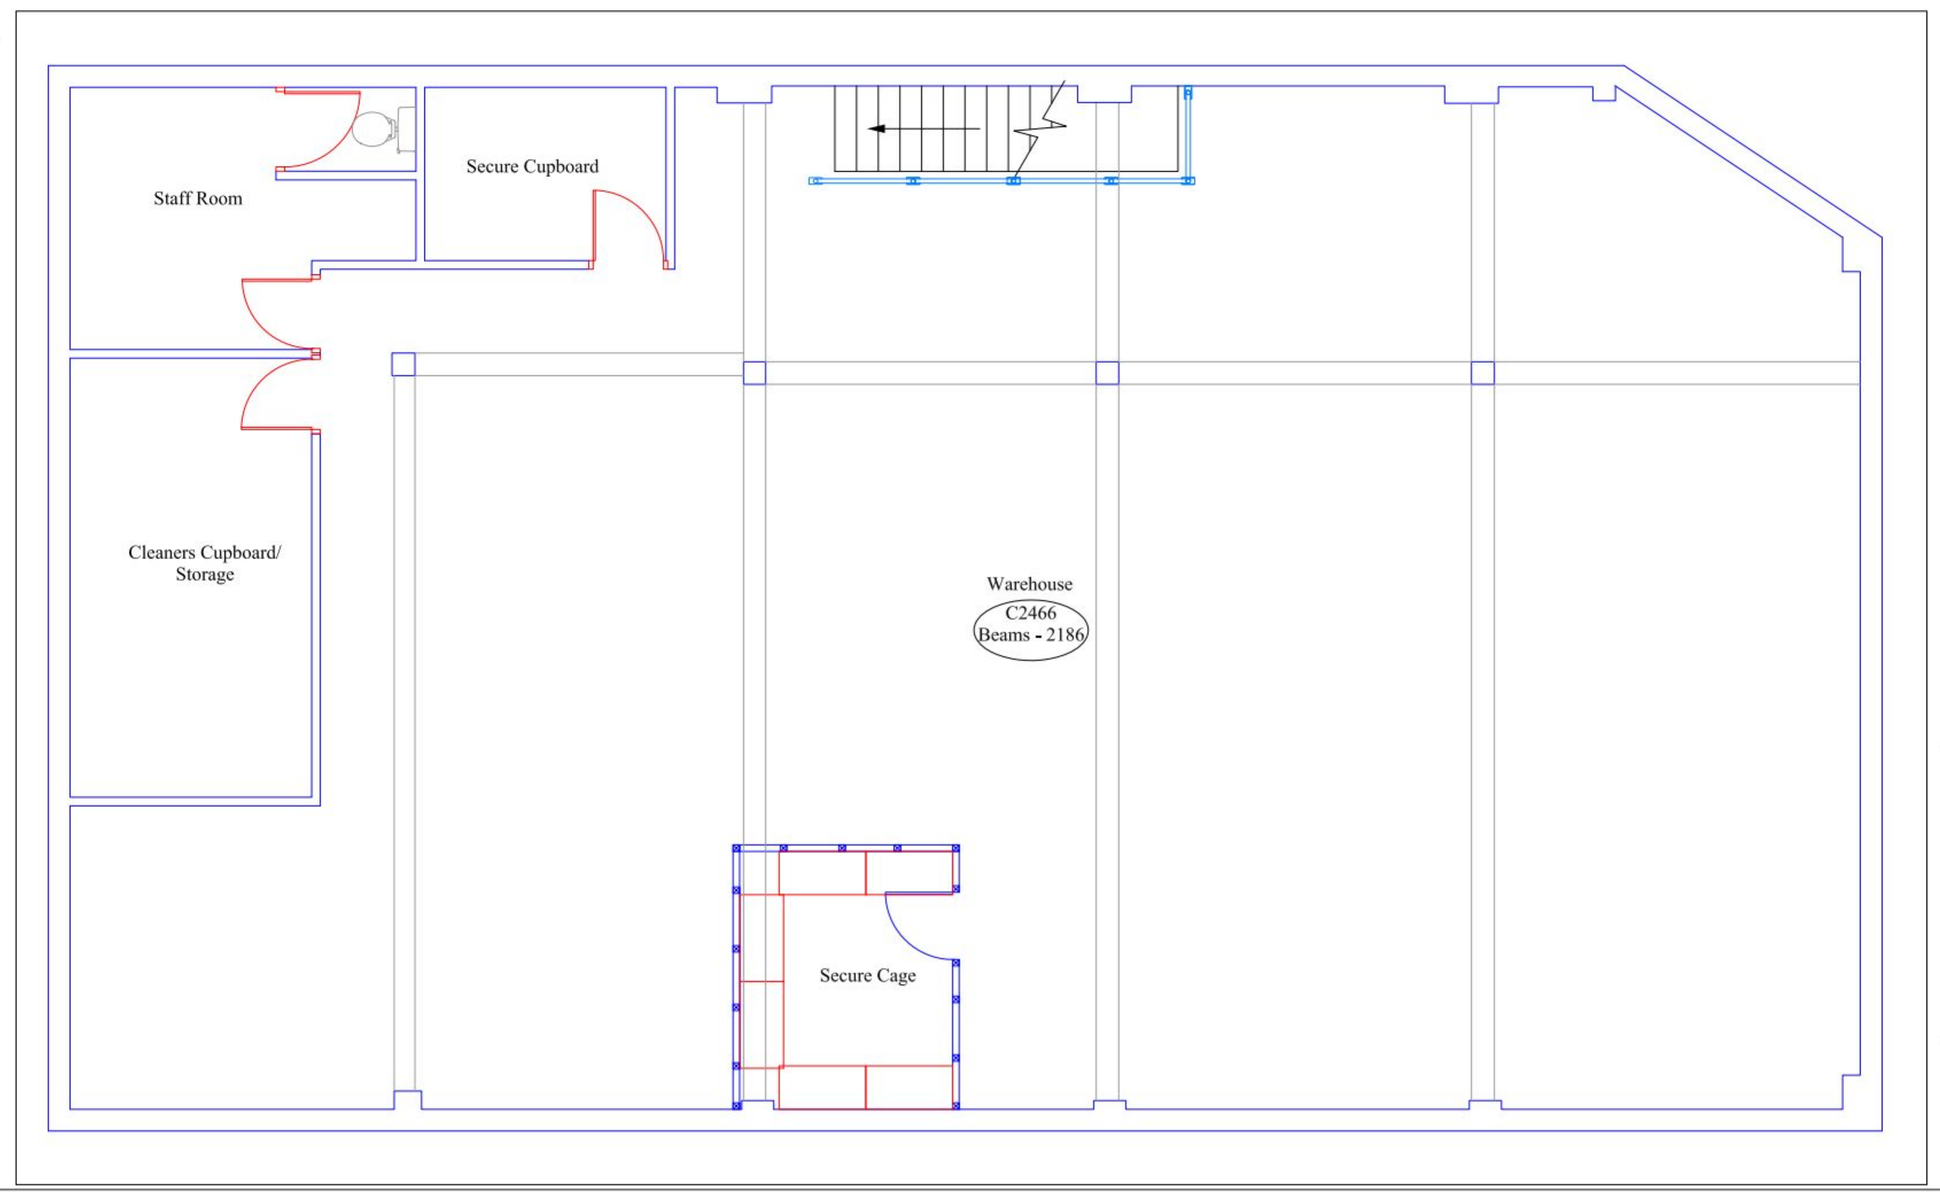

PERMIT

indicative

BLM	Proposed	Model
Shelving	65	64.5
Chilled	17.5	18.13
Alcohol	5	5
Frozen	3.563	3.5
TOTAL	91.063	91.13

0 1M 2M 4M

1:50

The co-operative food

PRINT NAME	SIGN & DATE (APPROVAL)
STEVE TREMLETT	
PHIL PONSONBY	
CHARLES MILLER	
PAUL BYE	

REV	DESCRIPTION	DATE
-	PROPOSED BLOCK PLAN	01/04/11
A	PLANT ADDED	11/04/11
B	FITTINGS AMENDED	12/04/11

STORE ADDRESS
CO-OP - PROSPECT (092)
71 FORESTSIDE AVENUE
LEIGH PARK
HAMPSHIRE
PO9 5ST

DRAWING NO.	COOP-Prospect-CP11-01	REV	B
DRAWN BY	DJC	SCALE	1:50 @ A1
SALES AREA	1787 Sq.ft	166	Sq.m
TOTAL RETAIL AREA	1841 Sq.ft	171	Sq.m
TOTAL BLM	*** BLM	RATIO	***
CLUSTER GROUP	NO RANGE YET		

TOTAL DESIGN
SHOPFITTING SERVICES LTD
Unit 4, City Grove Trading Estate
Woodside Road, Eastleigh, Hampshire, SO50 4ET
Telephone: 023 8062 9296
Fax: 023 8062 9087
E-mail: info@totaldesignshopfitting.com