PERMIT

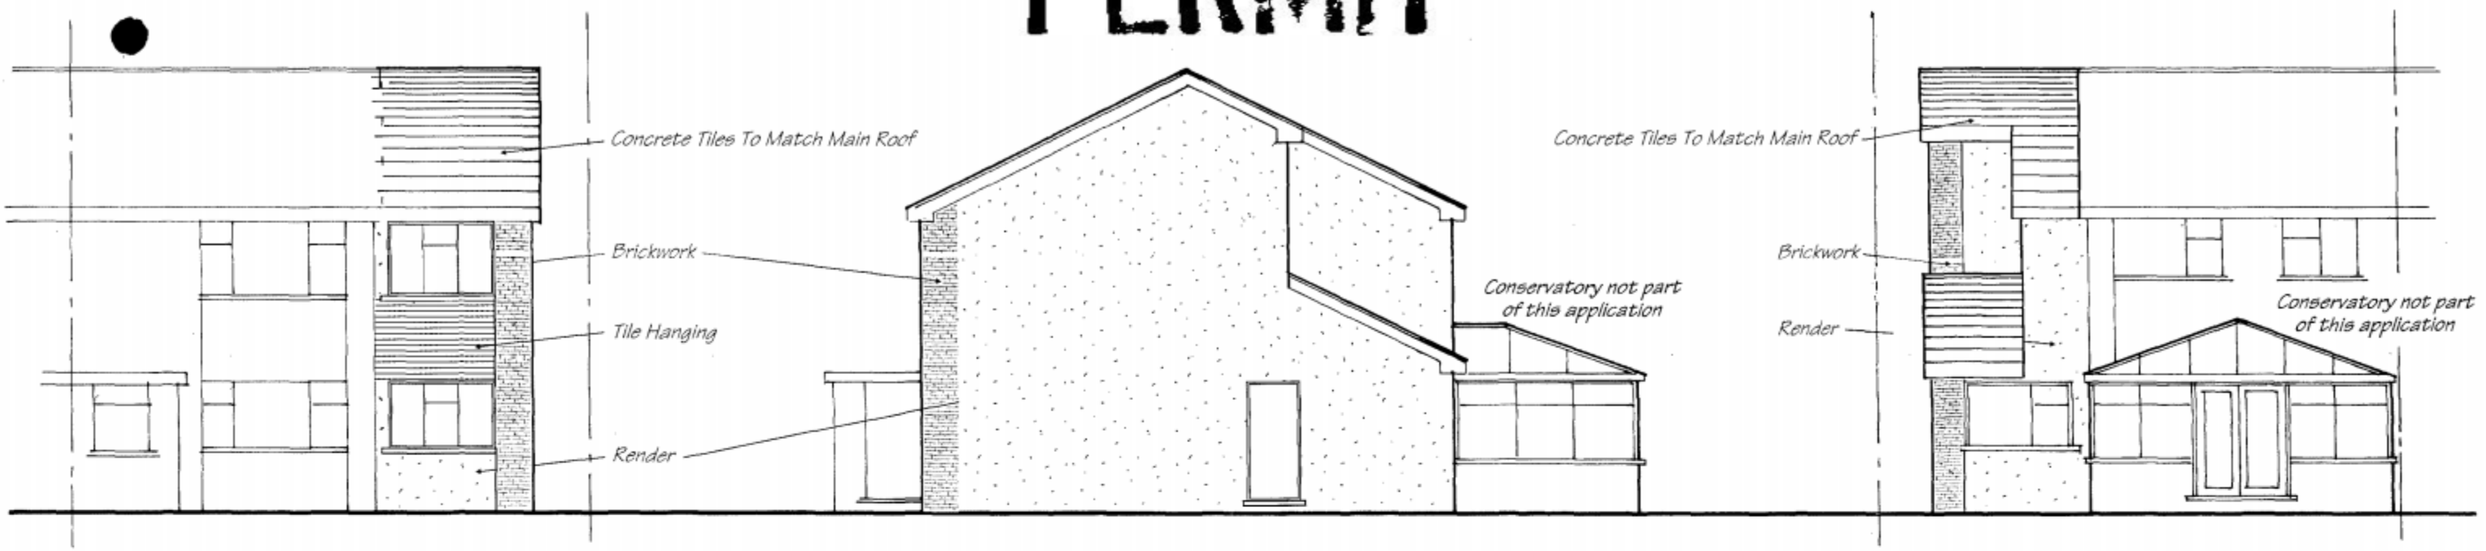

Proposed Front Elevation

Proposed Side Elevation

Proposed Rear Elevation

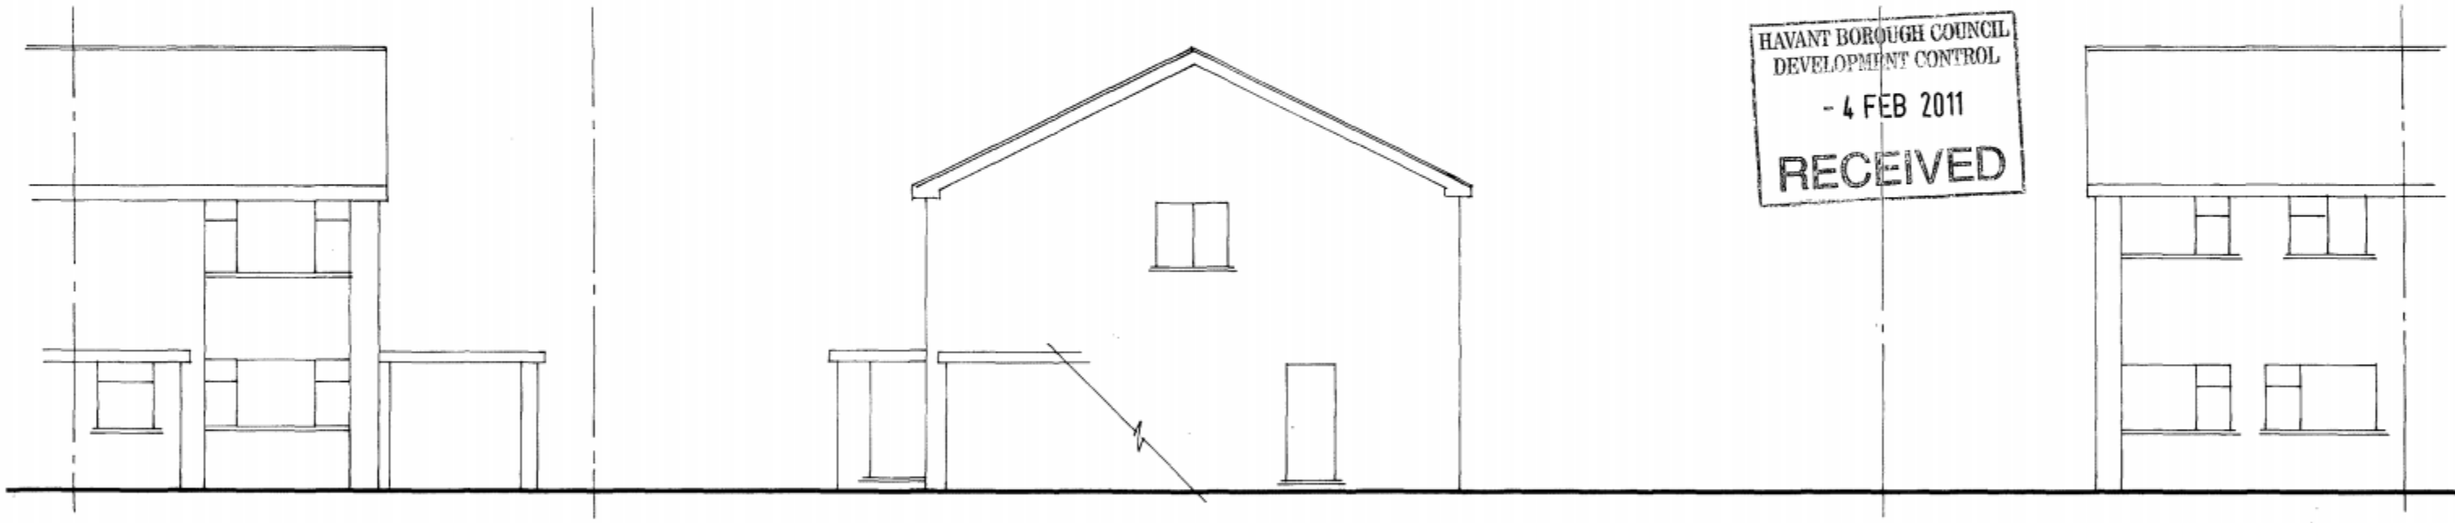

Existing Front Elevation

Existing Side Elevation

Existing Rear Elevation

HAVANT BOROUGH COUNCIL
DEVELOPMENT CONTROL
- 4 FEB 2011
RECEIVED

These Plans have been prepared for the purpose of obtaining Planning Permission and/or Building Regulation Approval for the work shown thereon only and should not be used for any other purpose.

© These Plans remain the copyright of the architect and must not be copied or reproduced in any way without written permission with the exception of Local Authorities for Planning Purposes

Andrew R Dunks
BSc(Hons) MRICS MBEng
Chartered Surveyor and Building Engineer
Unit 1, Brambles Enterprise Centre
Waterlooville, Hants, PO7 7TH
Tel: (023) 9225 3034
e-mail: plans@dunks.freeserve.co.uk

1 0 1 2 3 4
Metres @ 1:100 Scale

Proposed Extensions To:
20 Dances Way
Hayling Island
For Mr Clarke-Jervoise
Scale - 1:100 at Page Size A3
Date - June 2010

Drawing No. 3336/3 Rev H