


PROPOSED REPLACEMENT GARAGE AT SOUTHLEIGH COTTAGE

PLAN VIEW

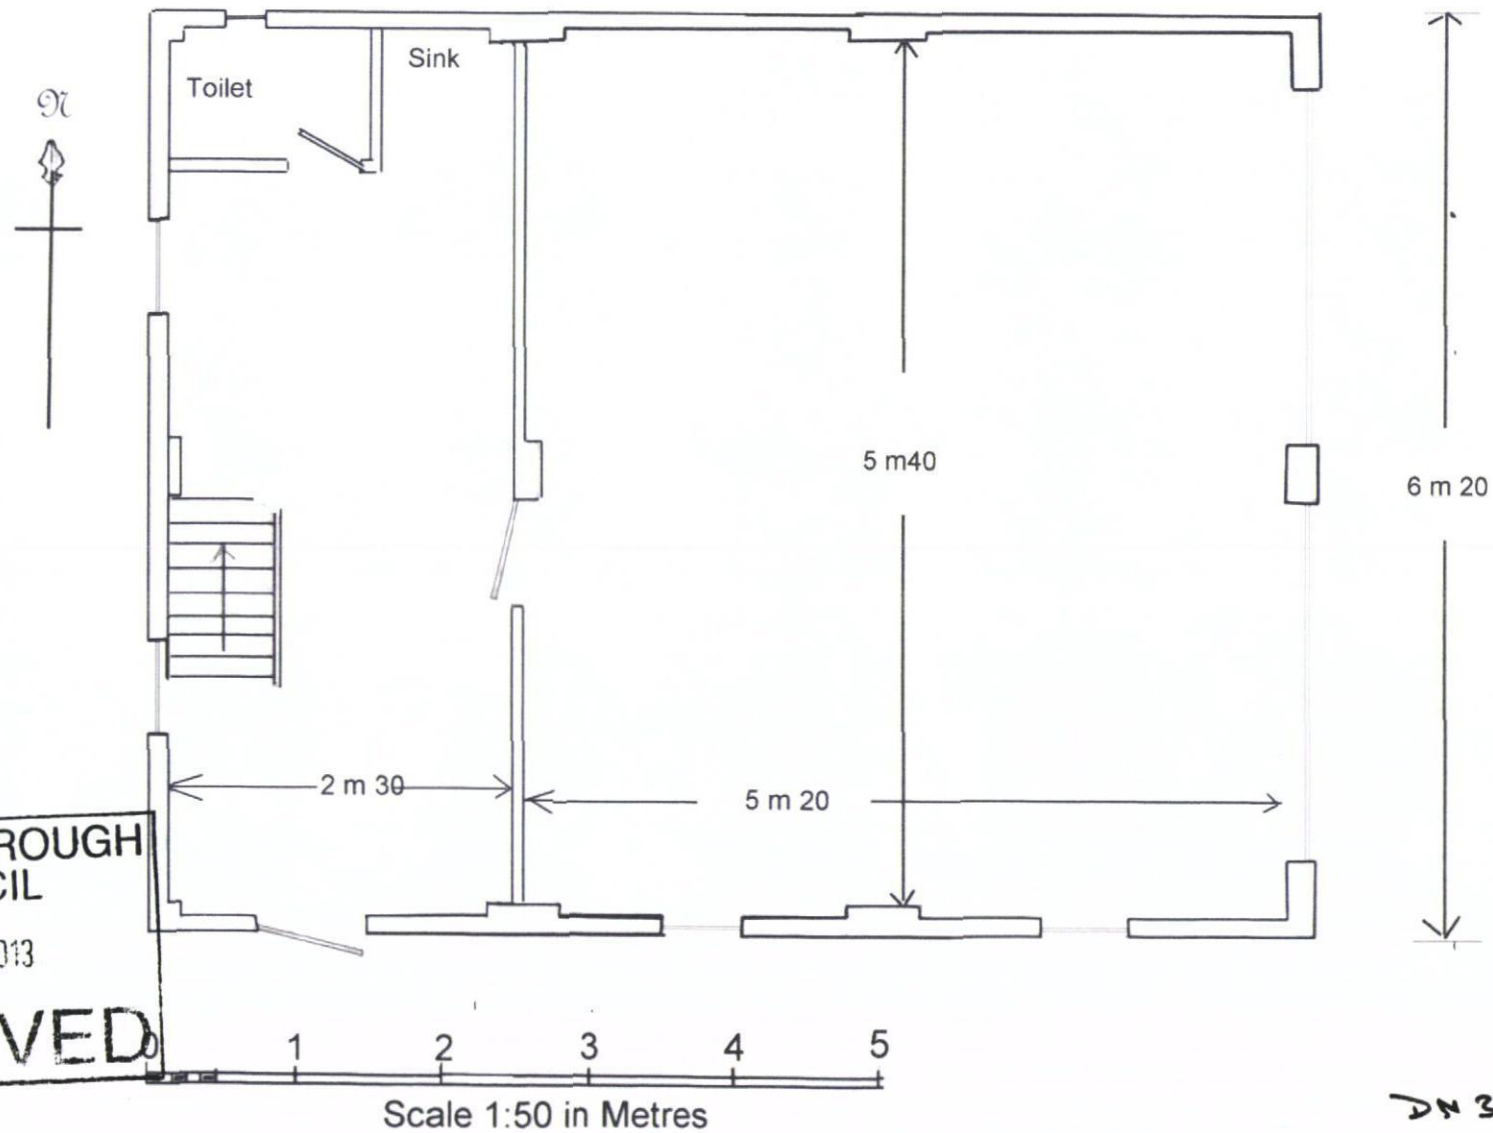

DN 3819/2A AMENDED