


Golf Course green shown:

[illegible]

Revision History

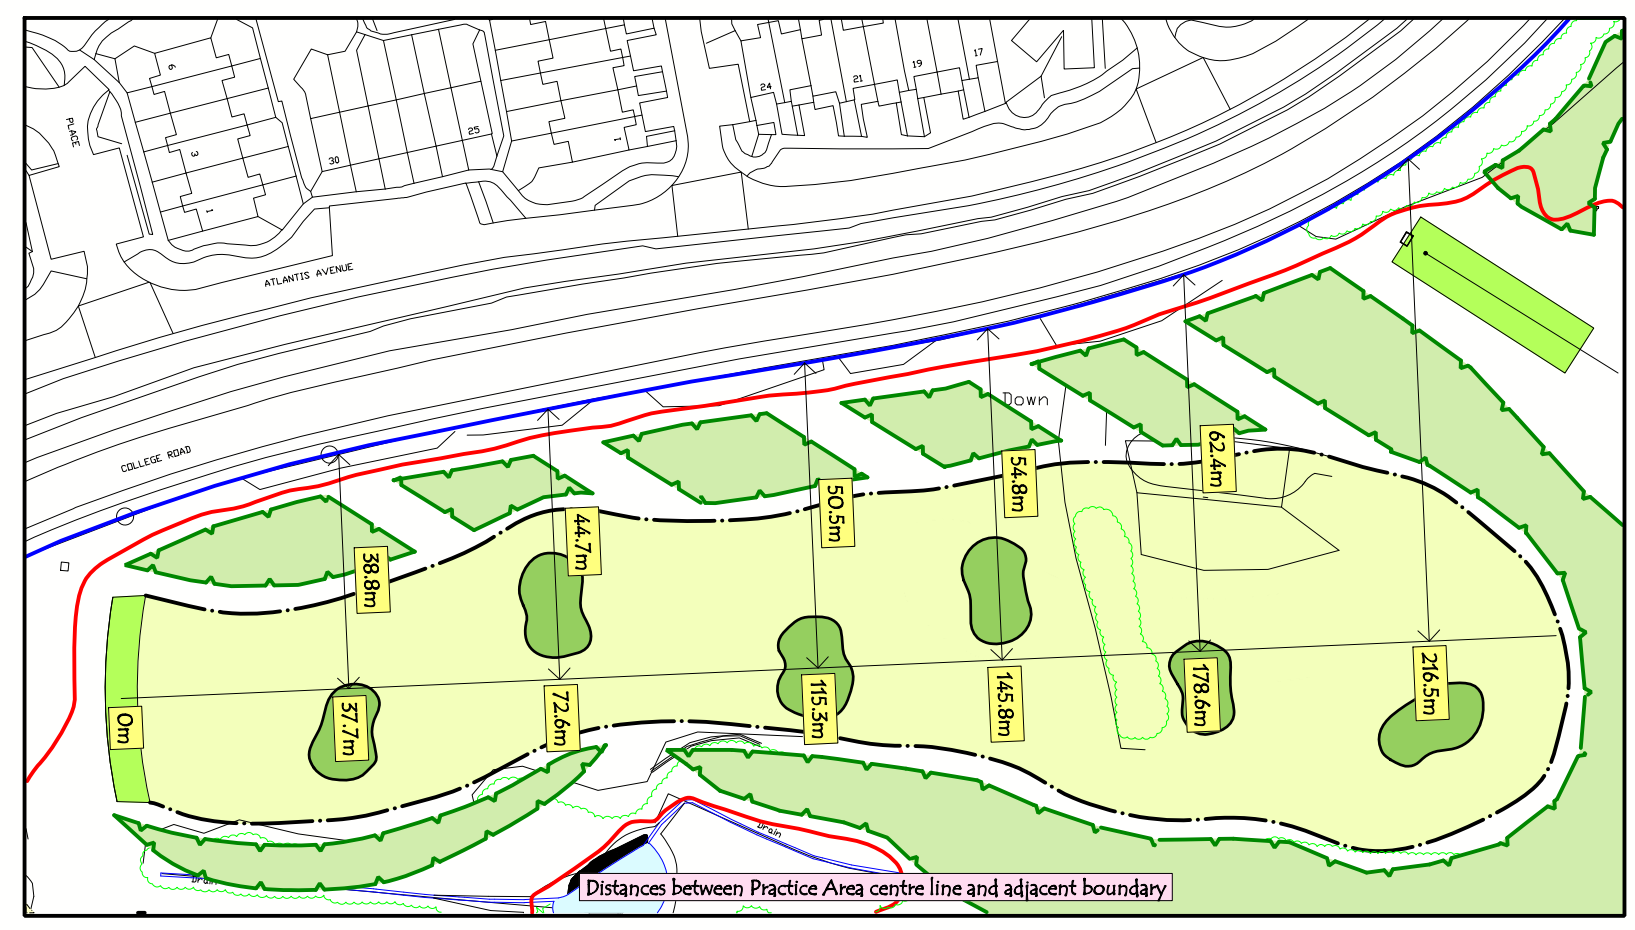

Jonathan Gaunt
Director - Golf Course Architect

The Workshops, Maryash Road, Bolewell, Derbyshire DE45 1FG UK
 Mob: +44 (0) 7703 595441 Tel: +44 (0) 1629 815423 Fax: +44 (0) 1629 81459
 email: jonathan@gaunt-golf-design.com web: www.gaunt-golf-design.com



Client :	Portsmouth Golf Club
Project :	Course Improvements

Drawing : Master Plan

Drawn By:	J.C.G.	Drawn Date:	28th May 2012
Scale:	1/2500 @ SRA1	Revised:	23rd May 2013
Drawing No. :	GGD-206-2243	Revision :	A 1 of 1