



**PROPOSED SINGLE STOREY SIDE/REAR ADDITION.
16, EARNLEY ROAD, HAYLING ISLAND, HANTS.
FOR MR & MRS A. FERGUSON.**

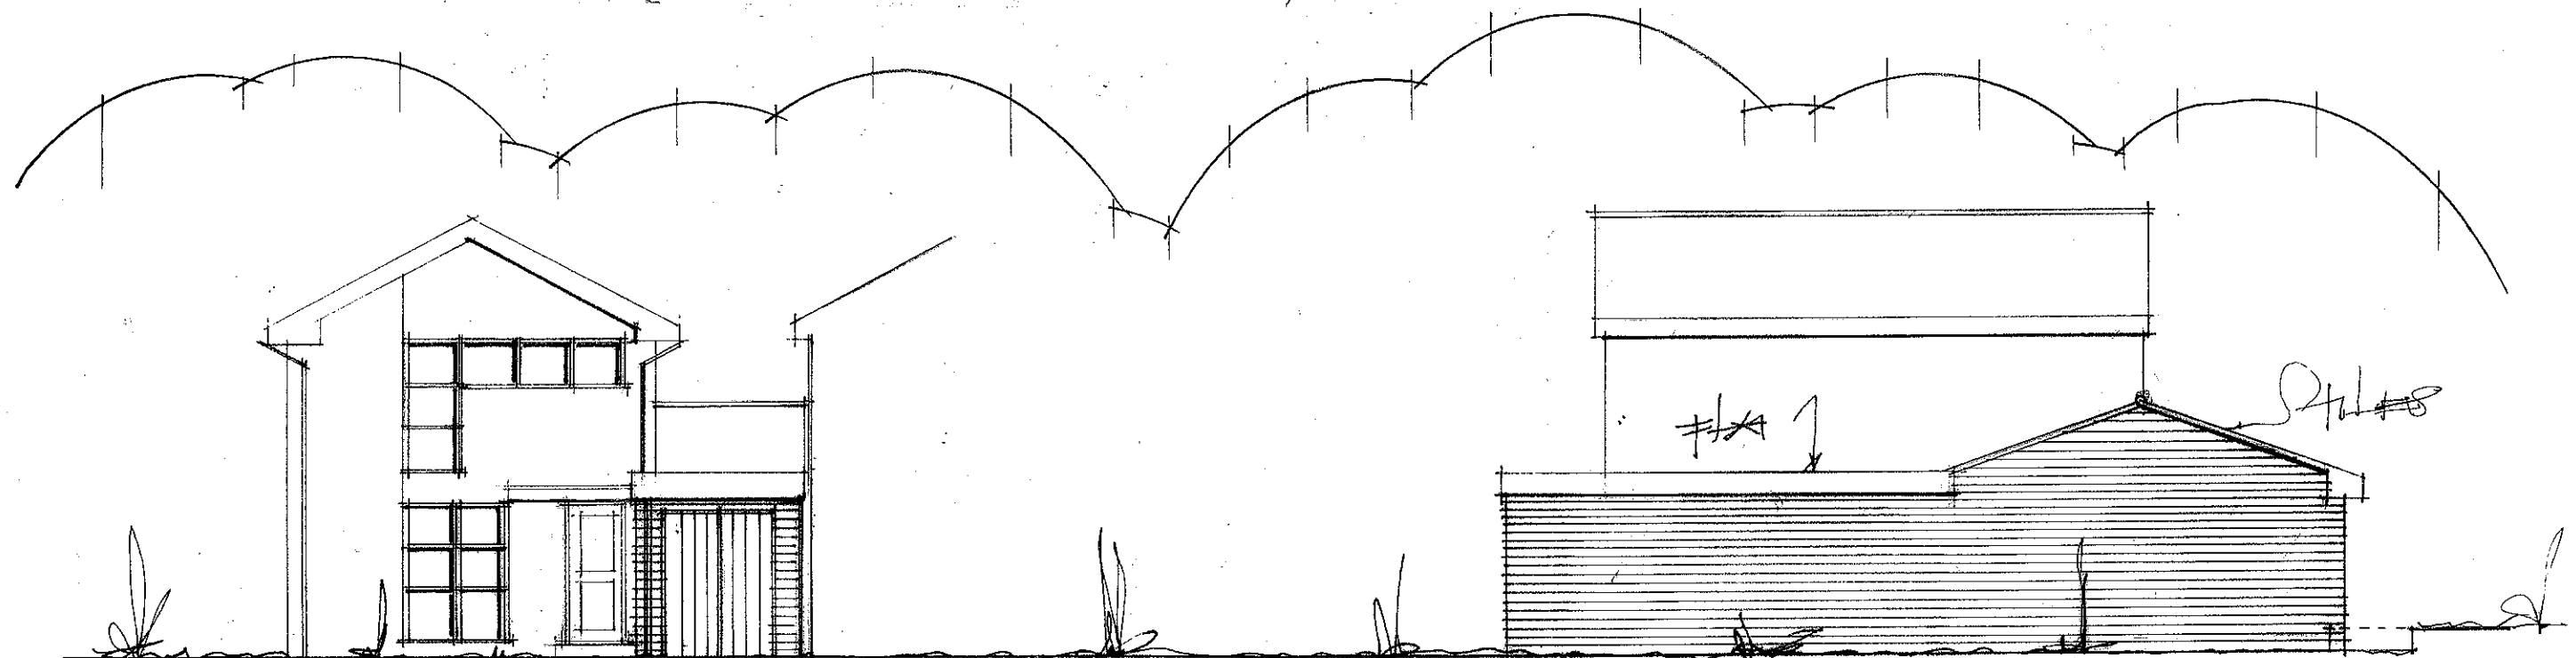

front

side

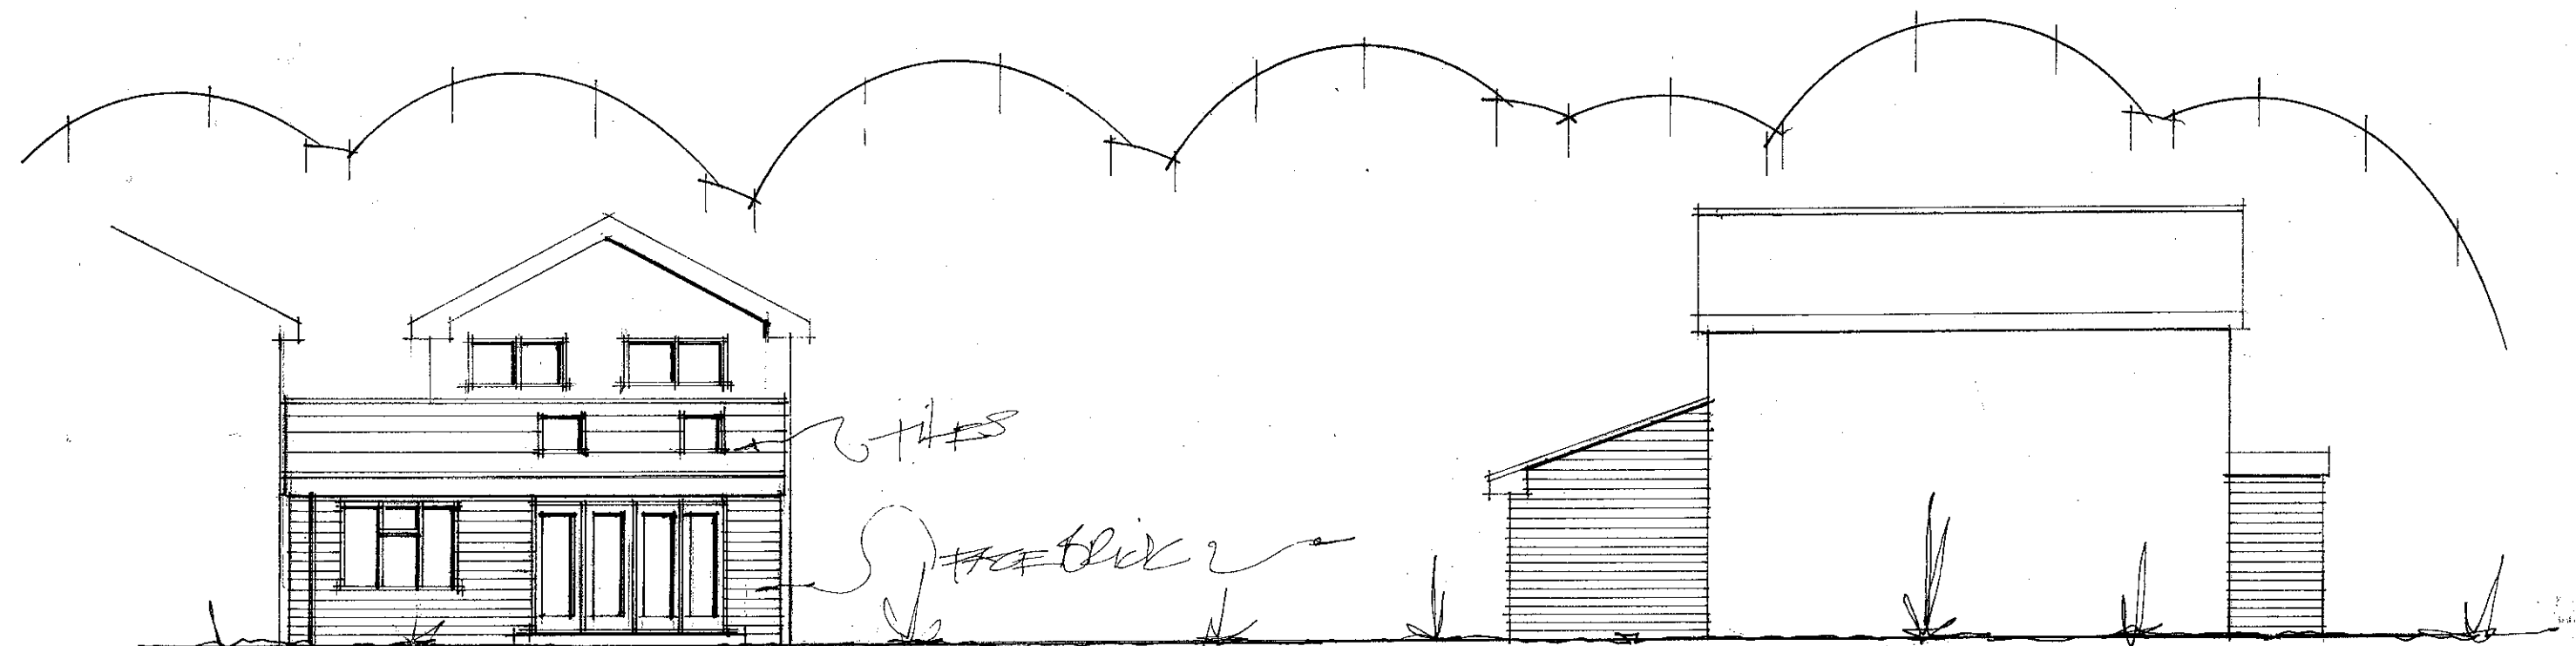

rear

side

date jan 13
scale 1:100

PROPOSED ELEVATIONS.

PETER J. WALKER MRICS
CHARTERED SURVEYOR
182 SEAFRONT, HAYLING ISLAND, HANTS
PO11 9 AN