


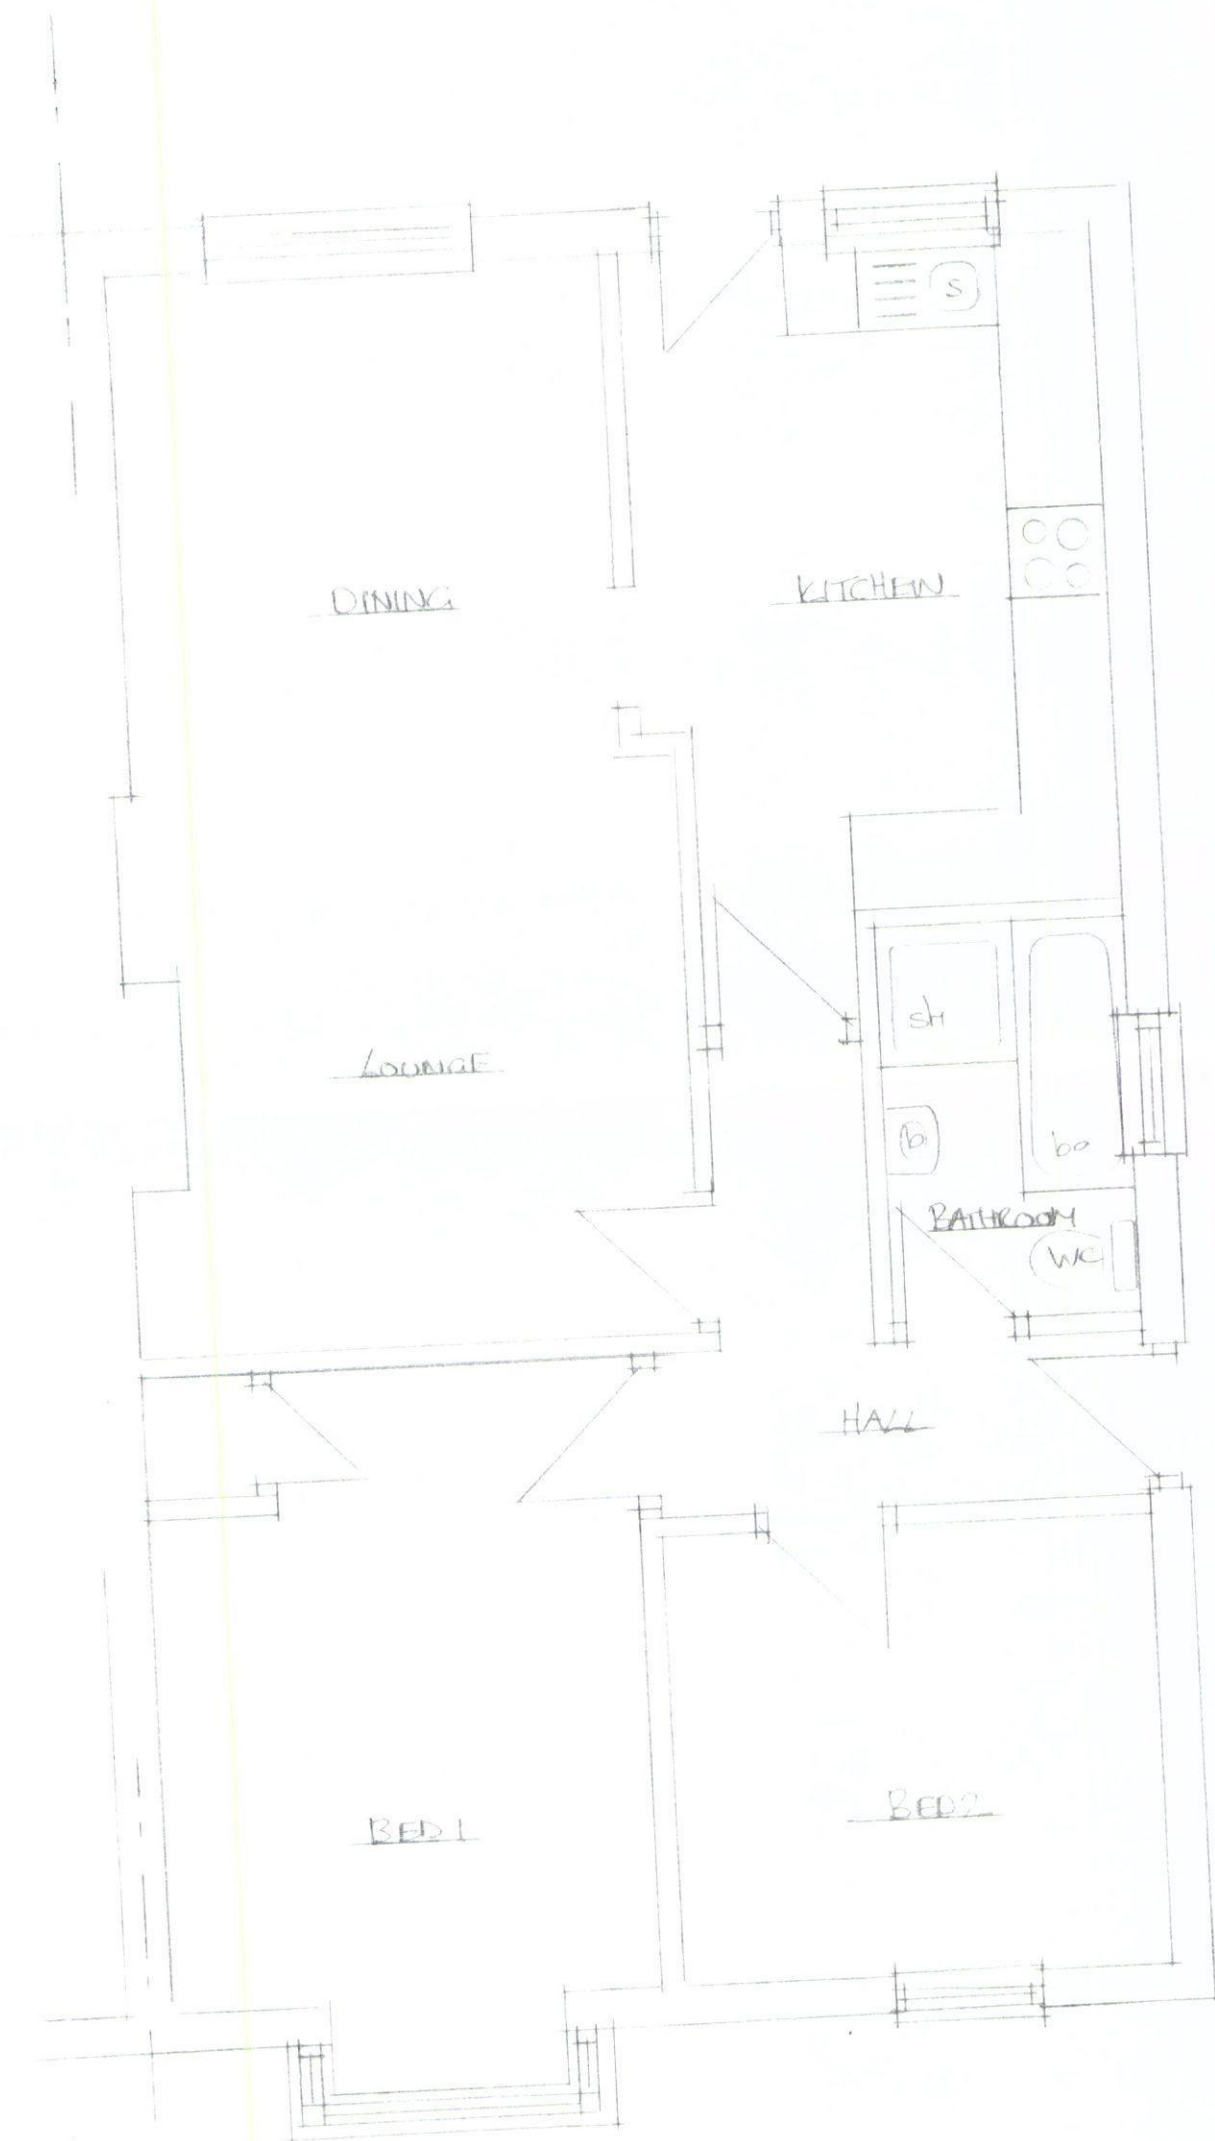

EXISTING GROUND FLOOR PLAN 1:50

RECEIVED

7 AUG 2013

HAVANT BOROUGH
COUNCIL