


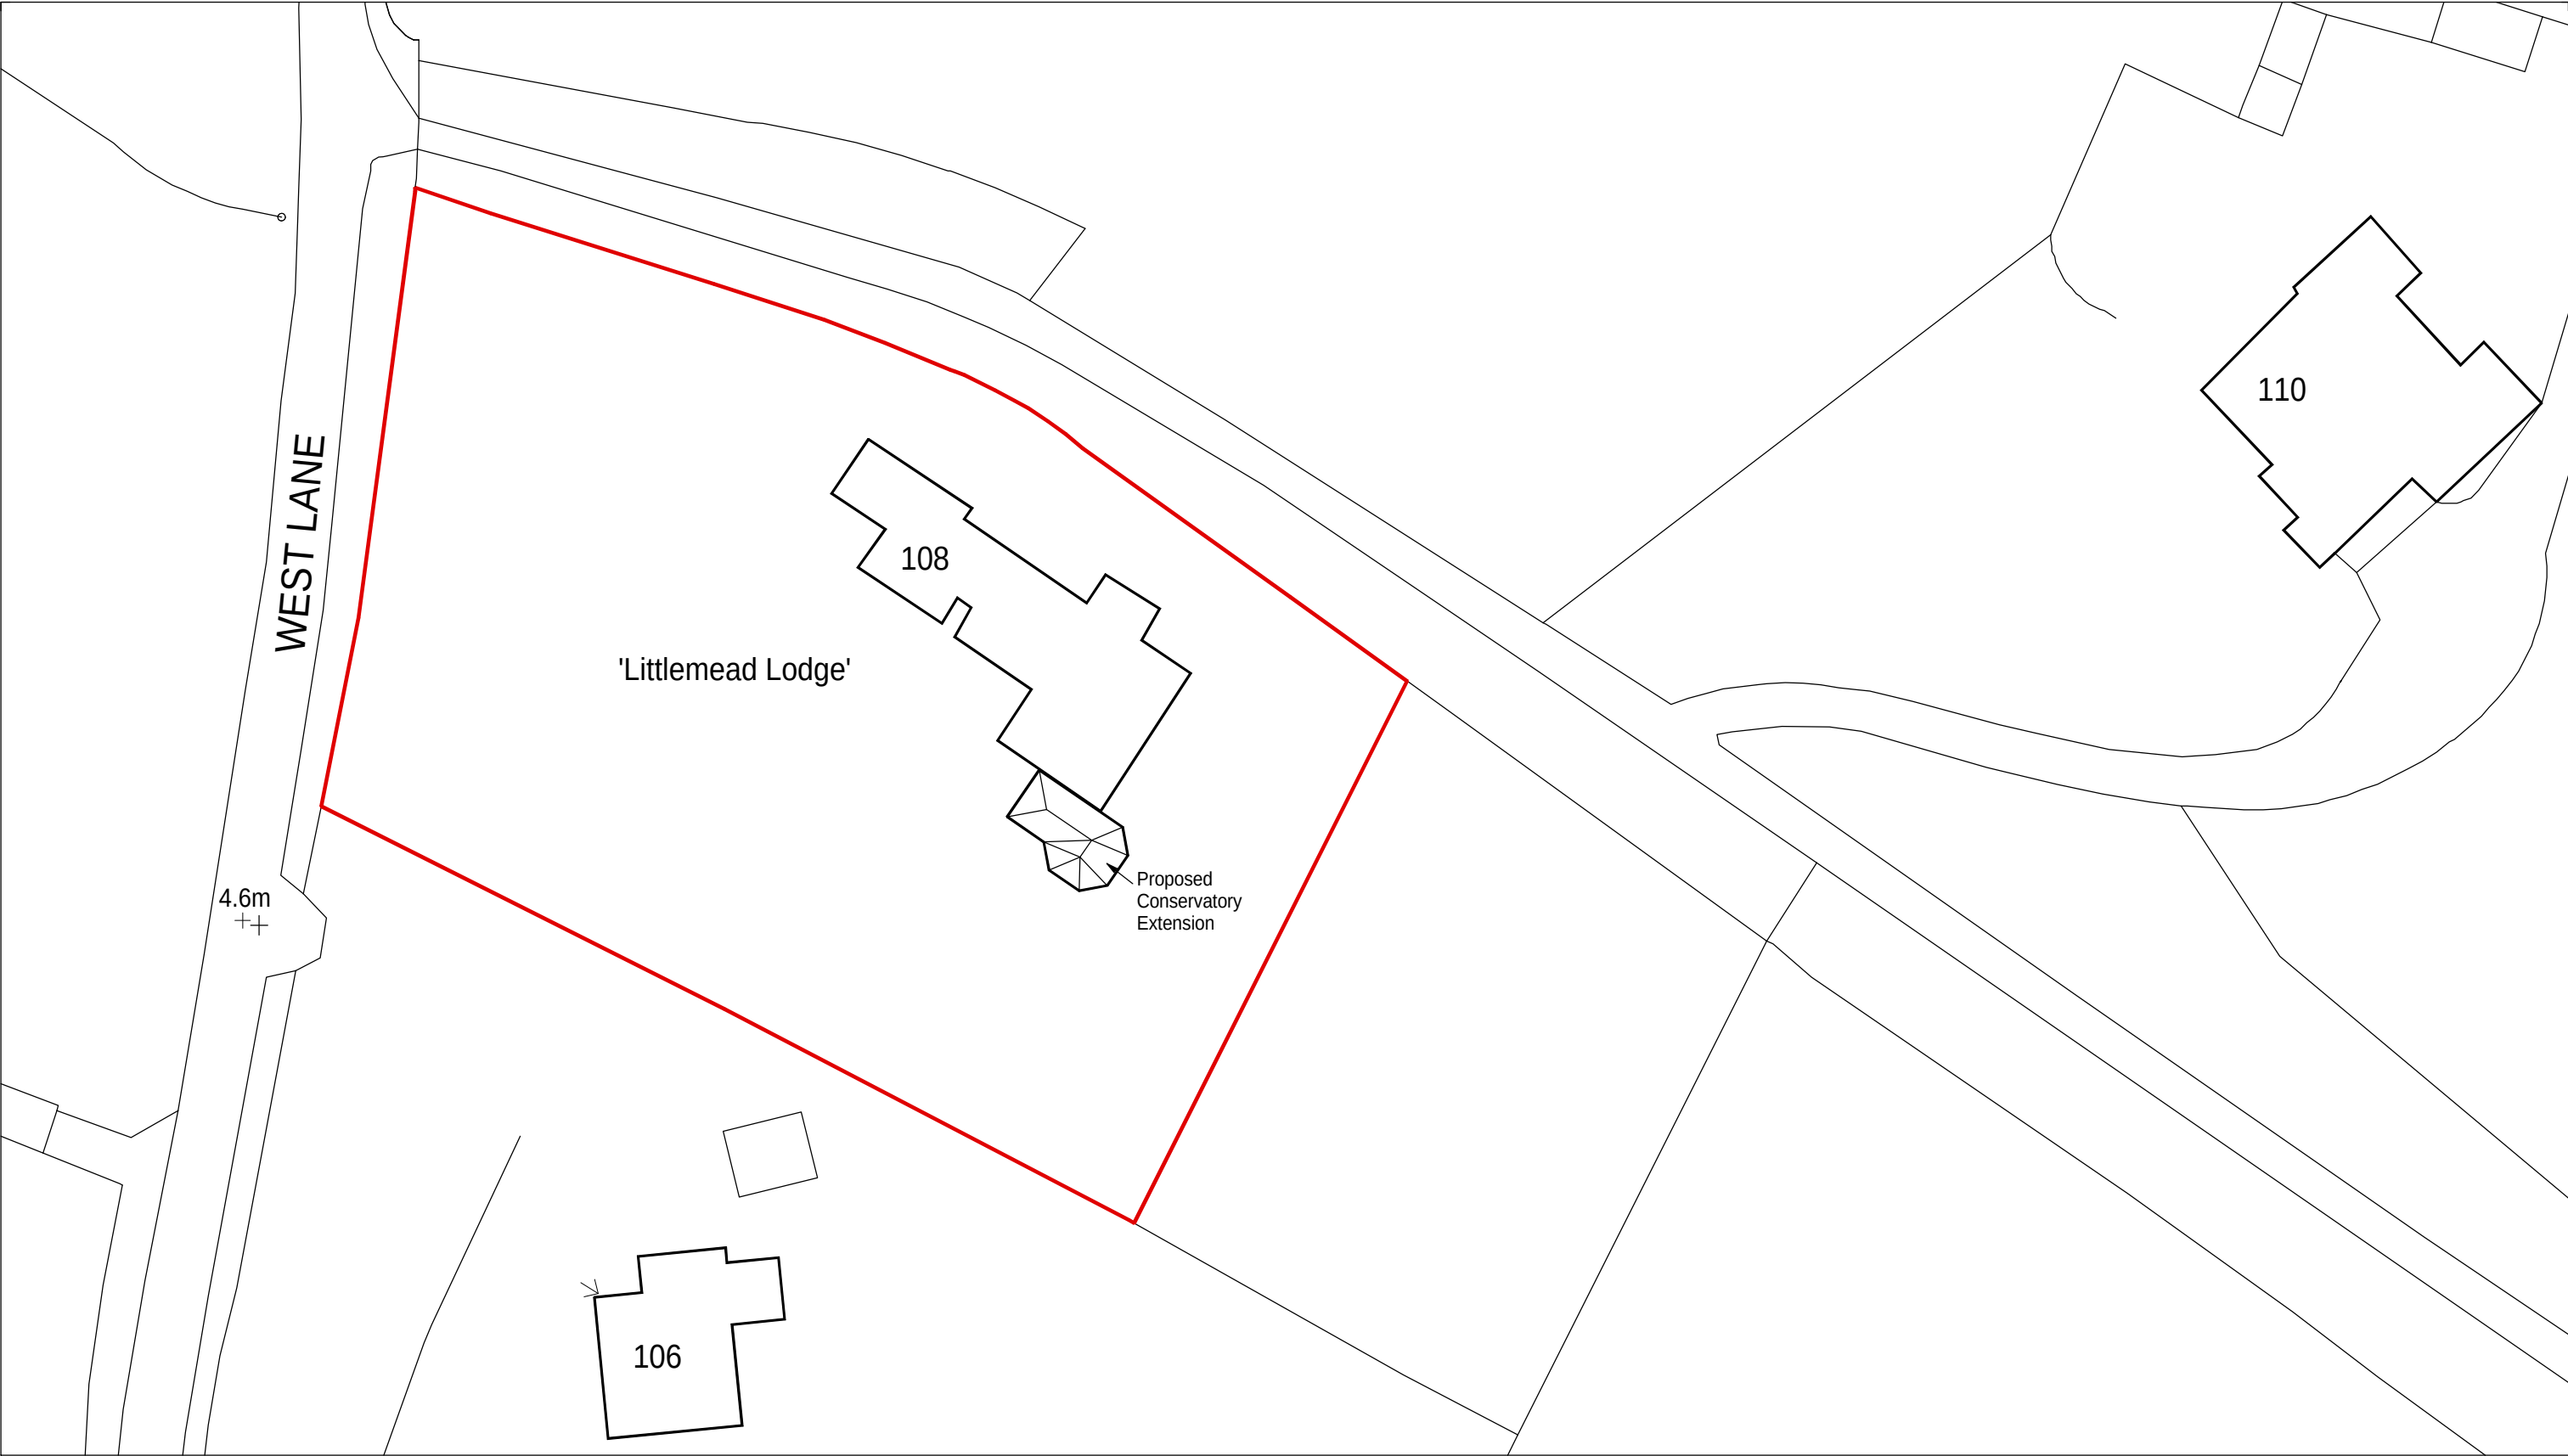

Ordnance Survey (c) Crown Copyright 2012. All rights reserved. Licence number 100020449

Proposed Block Plan - Scale 1/500



This drawing is the copyright of the Architect and must not be reproduced without permission, except by the Local Planning Authority for planning purposes. Figured dimensions to be taken in preference to scaled. Dimensions to be checked on site before work commences. No deviation from this drawing will be permitted without the prior written consent of the Architect. Ground floor slabs, foundations, structure, etc., and all work below ground is shown provisionally and inspection of ground conditions is essential prior to work commencing. Reassessment is essential when the ground conditions are apparent and redesign may be necessary in the light of soil conditions found. The responsibility for establishing the soil and subsoil conditions rests with the Contractor.	drawing	revisions				date
		drawing no.	rev.	date	scale(s)	sheet size
	PROPOSED BLOCK PLAN	21207/03		DEC 2012	1/500	A3
	project	client				
		MR & MRS DUNCAN				
PROPOSED CONSERVATORY EXTENSION 'LITTLEMEAD LODGE',108 WEST LANE HAYLING ISLAND, HAMPSHIRE PO11 0JW		 Jeffrey Douglas Chartered Architect ■ 114 Havant Road ■ Tel: (023) 9246 8889 ■ Hayling Island ■ Hampshire ■ PO11 0LJ ■ E-mail: jdo@jeffreydouglas.co.uk				