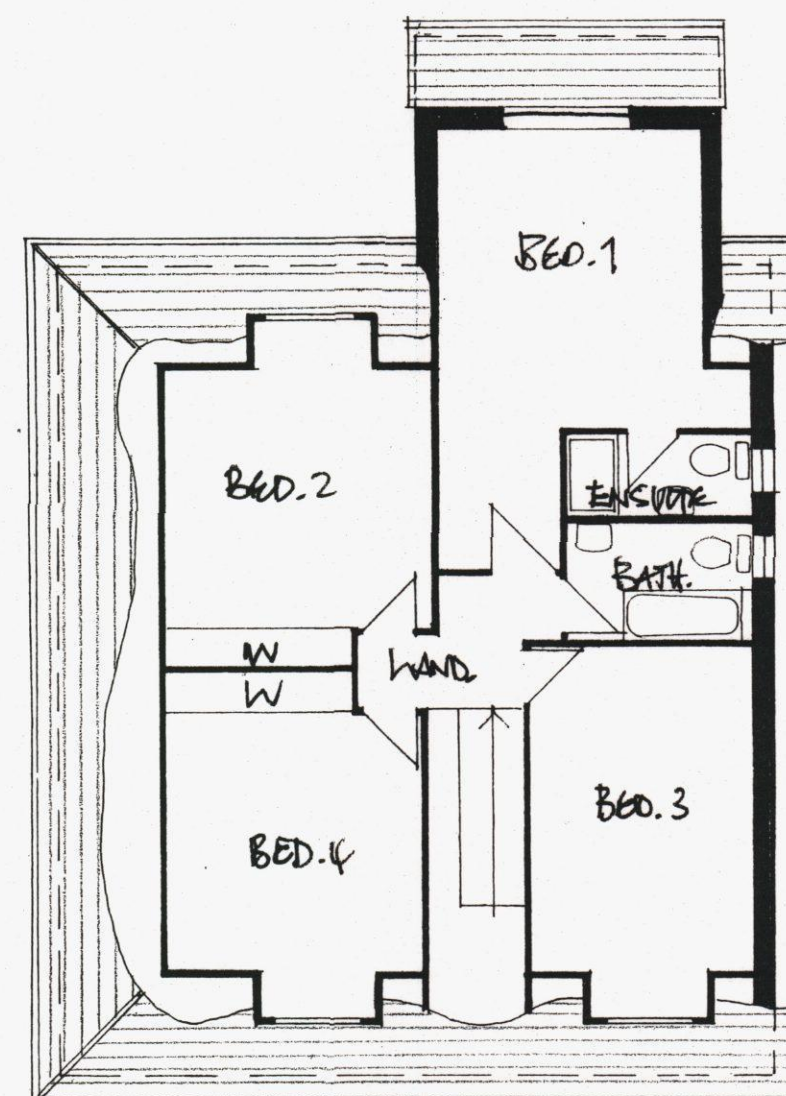
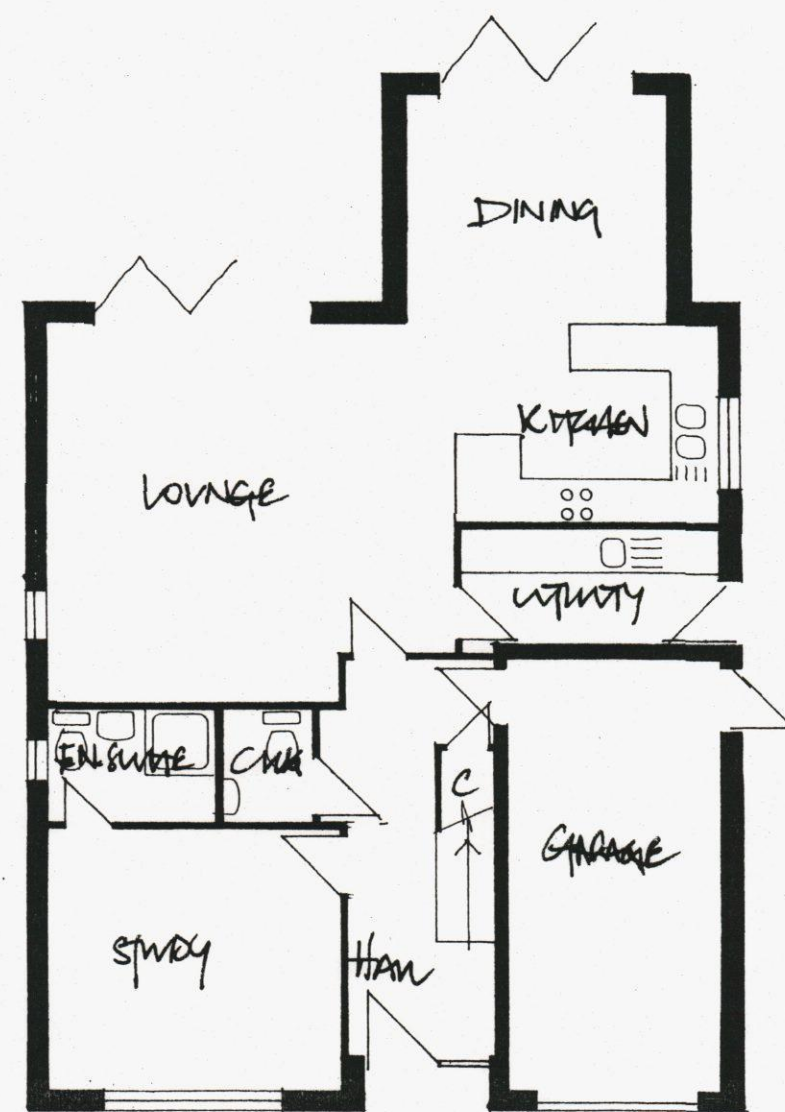
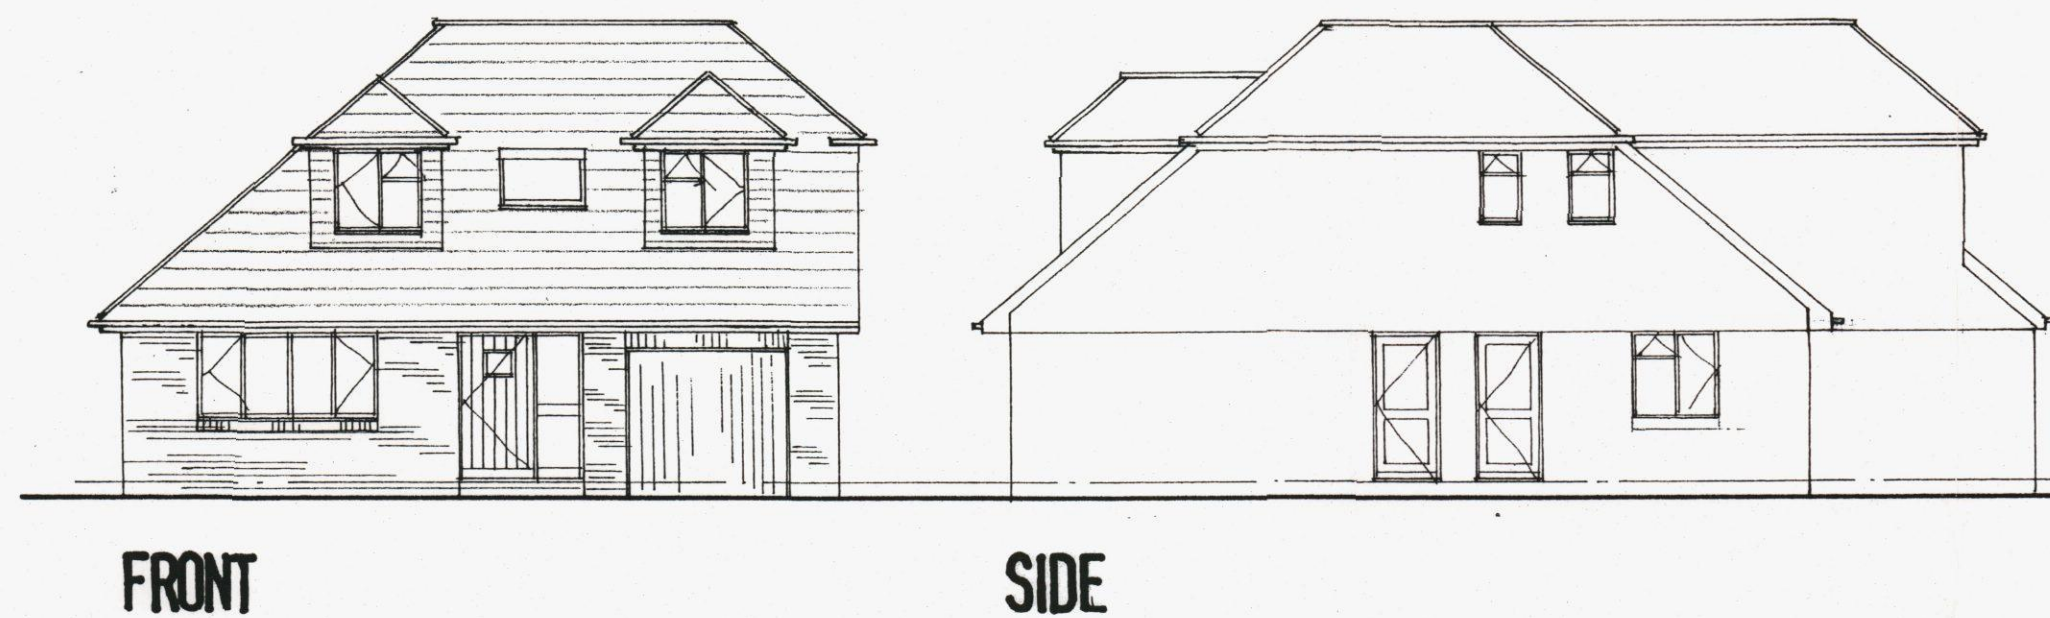
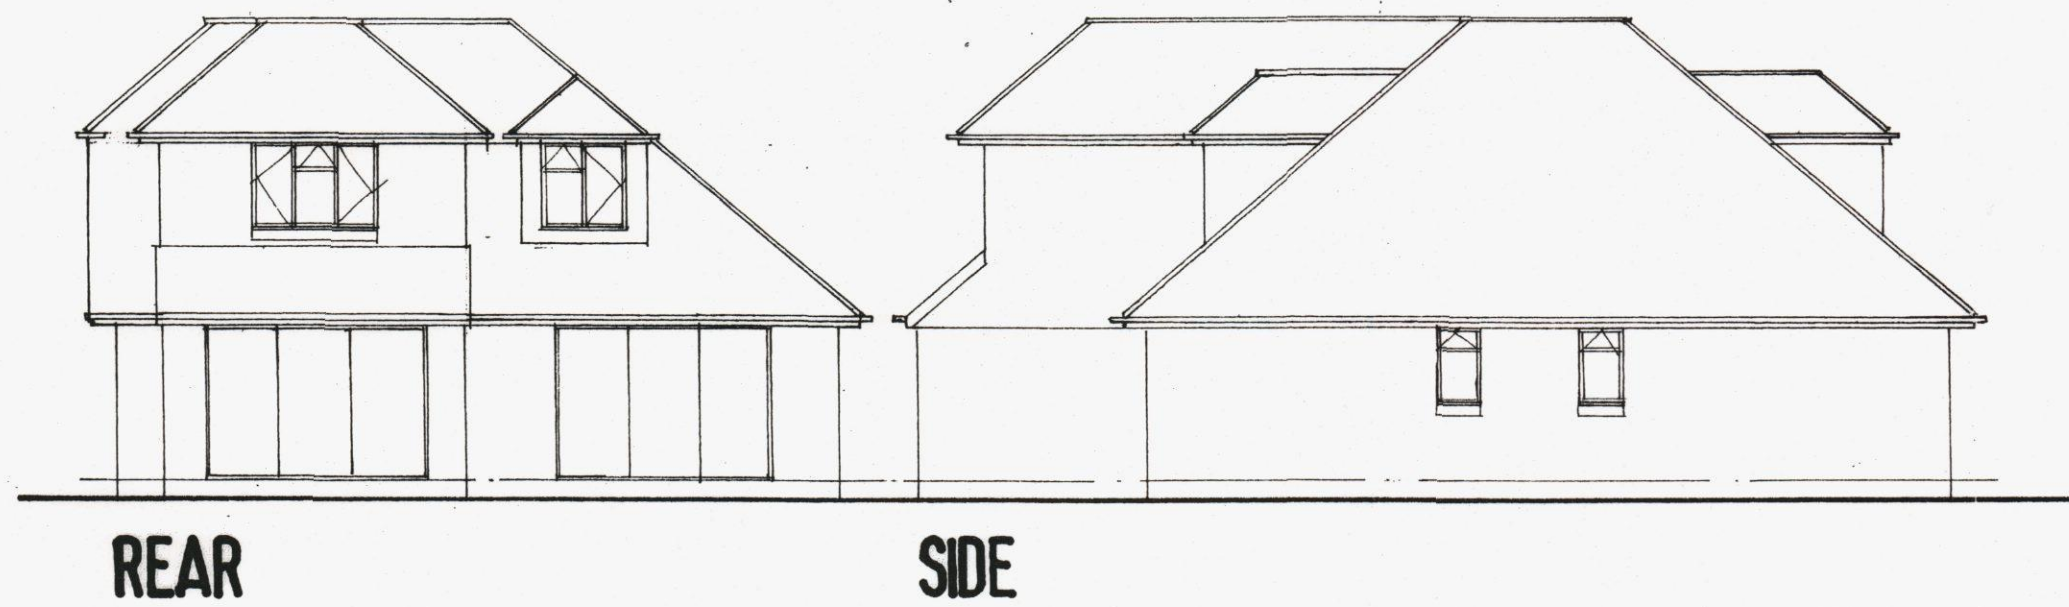


Derek TREAQUS ASSOCIATES
ARCHITECTURAL SERVICES
 No 2 The Townhouse, 20 Nelson Road, Southsea, HANTS PO5 2AS
 Tel 07956 624094
 derek.treaqus@ntlworld.com

Project **DEVELOPMENT AT
 108 LOVEDEAN LANE,
 WATERLOOVILLE,
 HAMPSHIRE.**

Client **Mr & Mrs S Tee**

Title **PLANNING DRAWING PLOT A**

Date	Drawn	Scale
June 2013	DT	1:100, 1:1250

Dwg. No. **13.207.02** Rev