


Rose in June - Proposed Sections



Section A-A

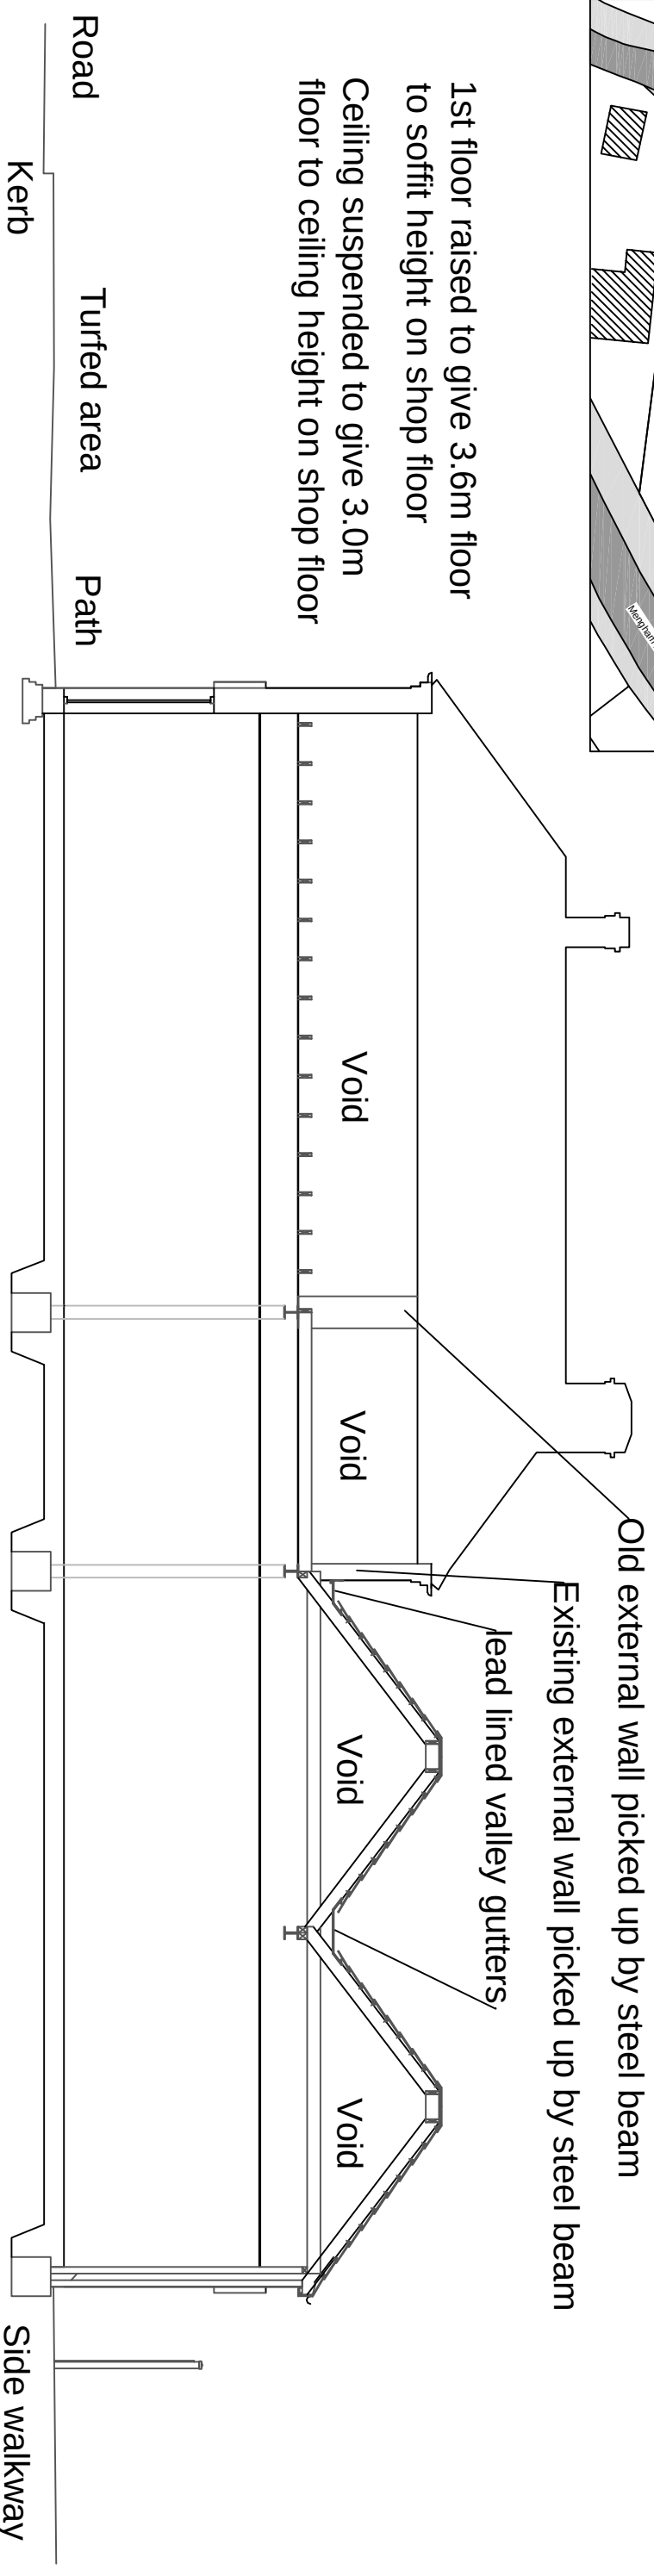

1st floor raised to give 3.6m floor to soffit height on shop floor

Ceiling suspended to give 3.0m floor to ceiling height on shop floor

Steel columns and foundation design subject to structural engineers' input

- revisions
- Revision A: Design reviewed 19/12/12
- Revision B: Floorplans amended 24/01/13
-
-
-
-
-

client	project
drawn by JP	Rose in June Hayling Island drawing Proposed section A - A
checked by NEI	

drawing no.	revision
P - 011	B
date	scale at A3
24/01/13	1:100
job no.	