


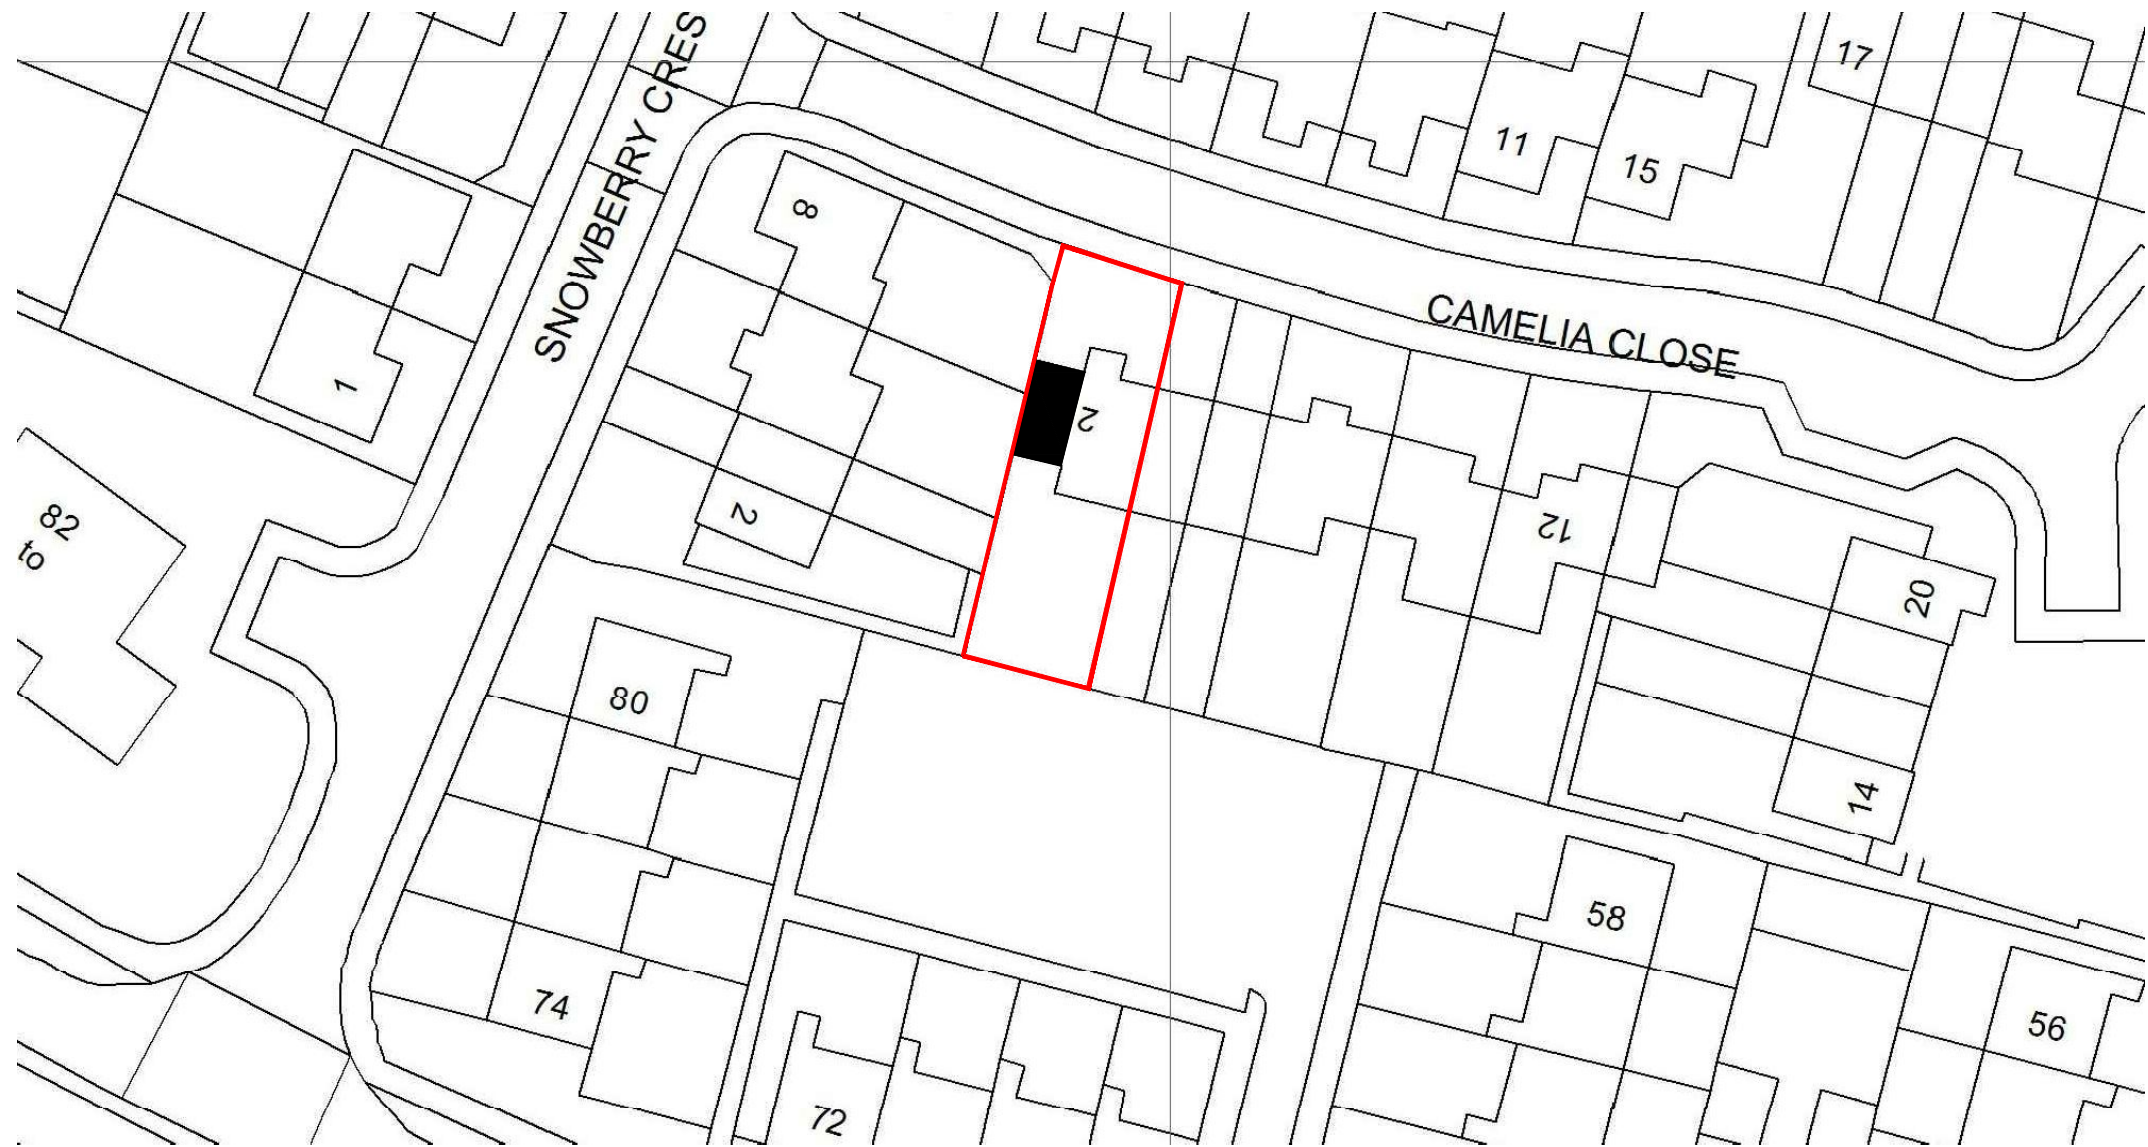

© Crown Copyright. Licence number 100047474 © 2011

1:500



1:1250



Mr & Mrs Whitelaw
2 Camelia Close
Havant
PO9 2FQ

LOCATION PLAN

DWG No: Whitelaw-MM-169-v1-07

M 1:1250 0 125 250 375 500 625
M 1:500 0 50 100 150 200 250

SCALE @ A3: AS SHOWN

01 All drawings are preliminary unless stated differently. Preliminary drawings are not to be built or manufactured from.
02 All structural work where mentioned on this drawing is subject to a qualified structural and civil engineer calculations.
03 These plans may be subject to "Planning & Building Regulation Approval" or any other statute in law.
04 All materials to match existing unless otherwise stated.
05 This drawing is indicative and is not a structural engineering drawing.

Architectural Services

01243 767440

Forum House, Stirling Rd, Chichester, PO19 7DN