

National Grid sheet reference number
at centre of sheet of this Superplan
is 00.0000.00


Any heights shown are in meters above Datum

The alignment of tunnels is approximate

Centre Co-ordinates

Supplied under Licence by LATITUDE MAPPING
of Northaw Hertfordshire EN6 4PS to
DCS ARCHITECTURAL of Chichester on the
24th October 2012

Serial number 01490441

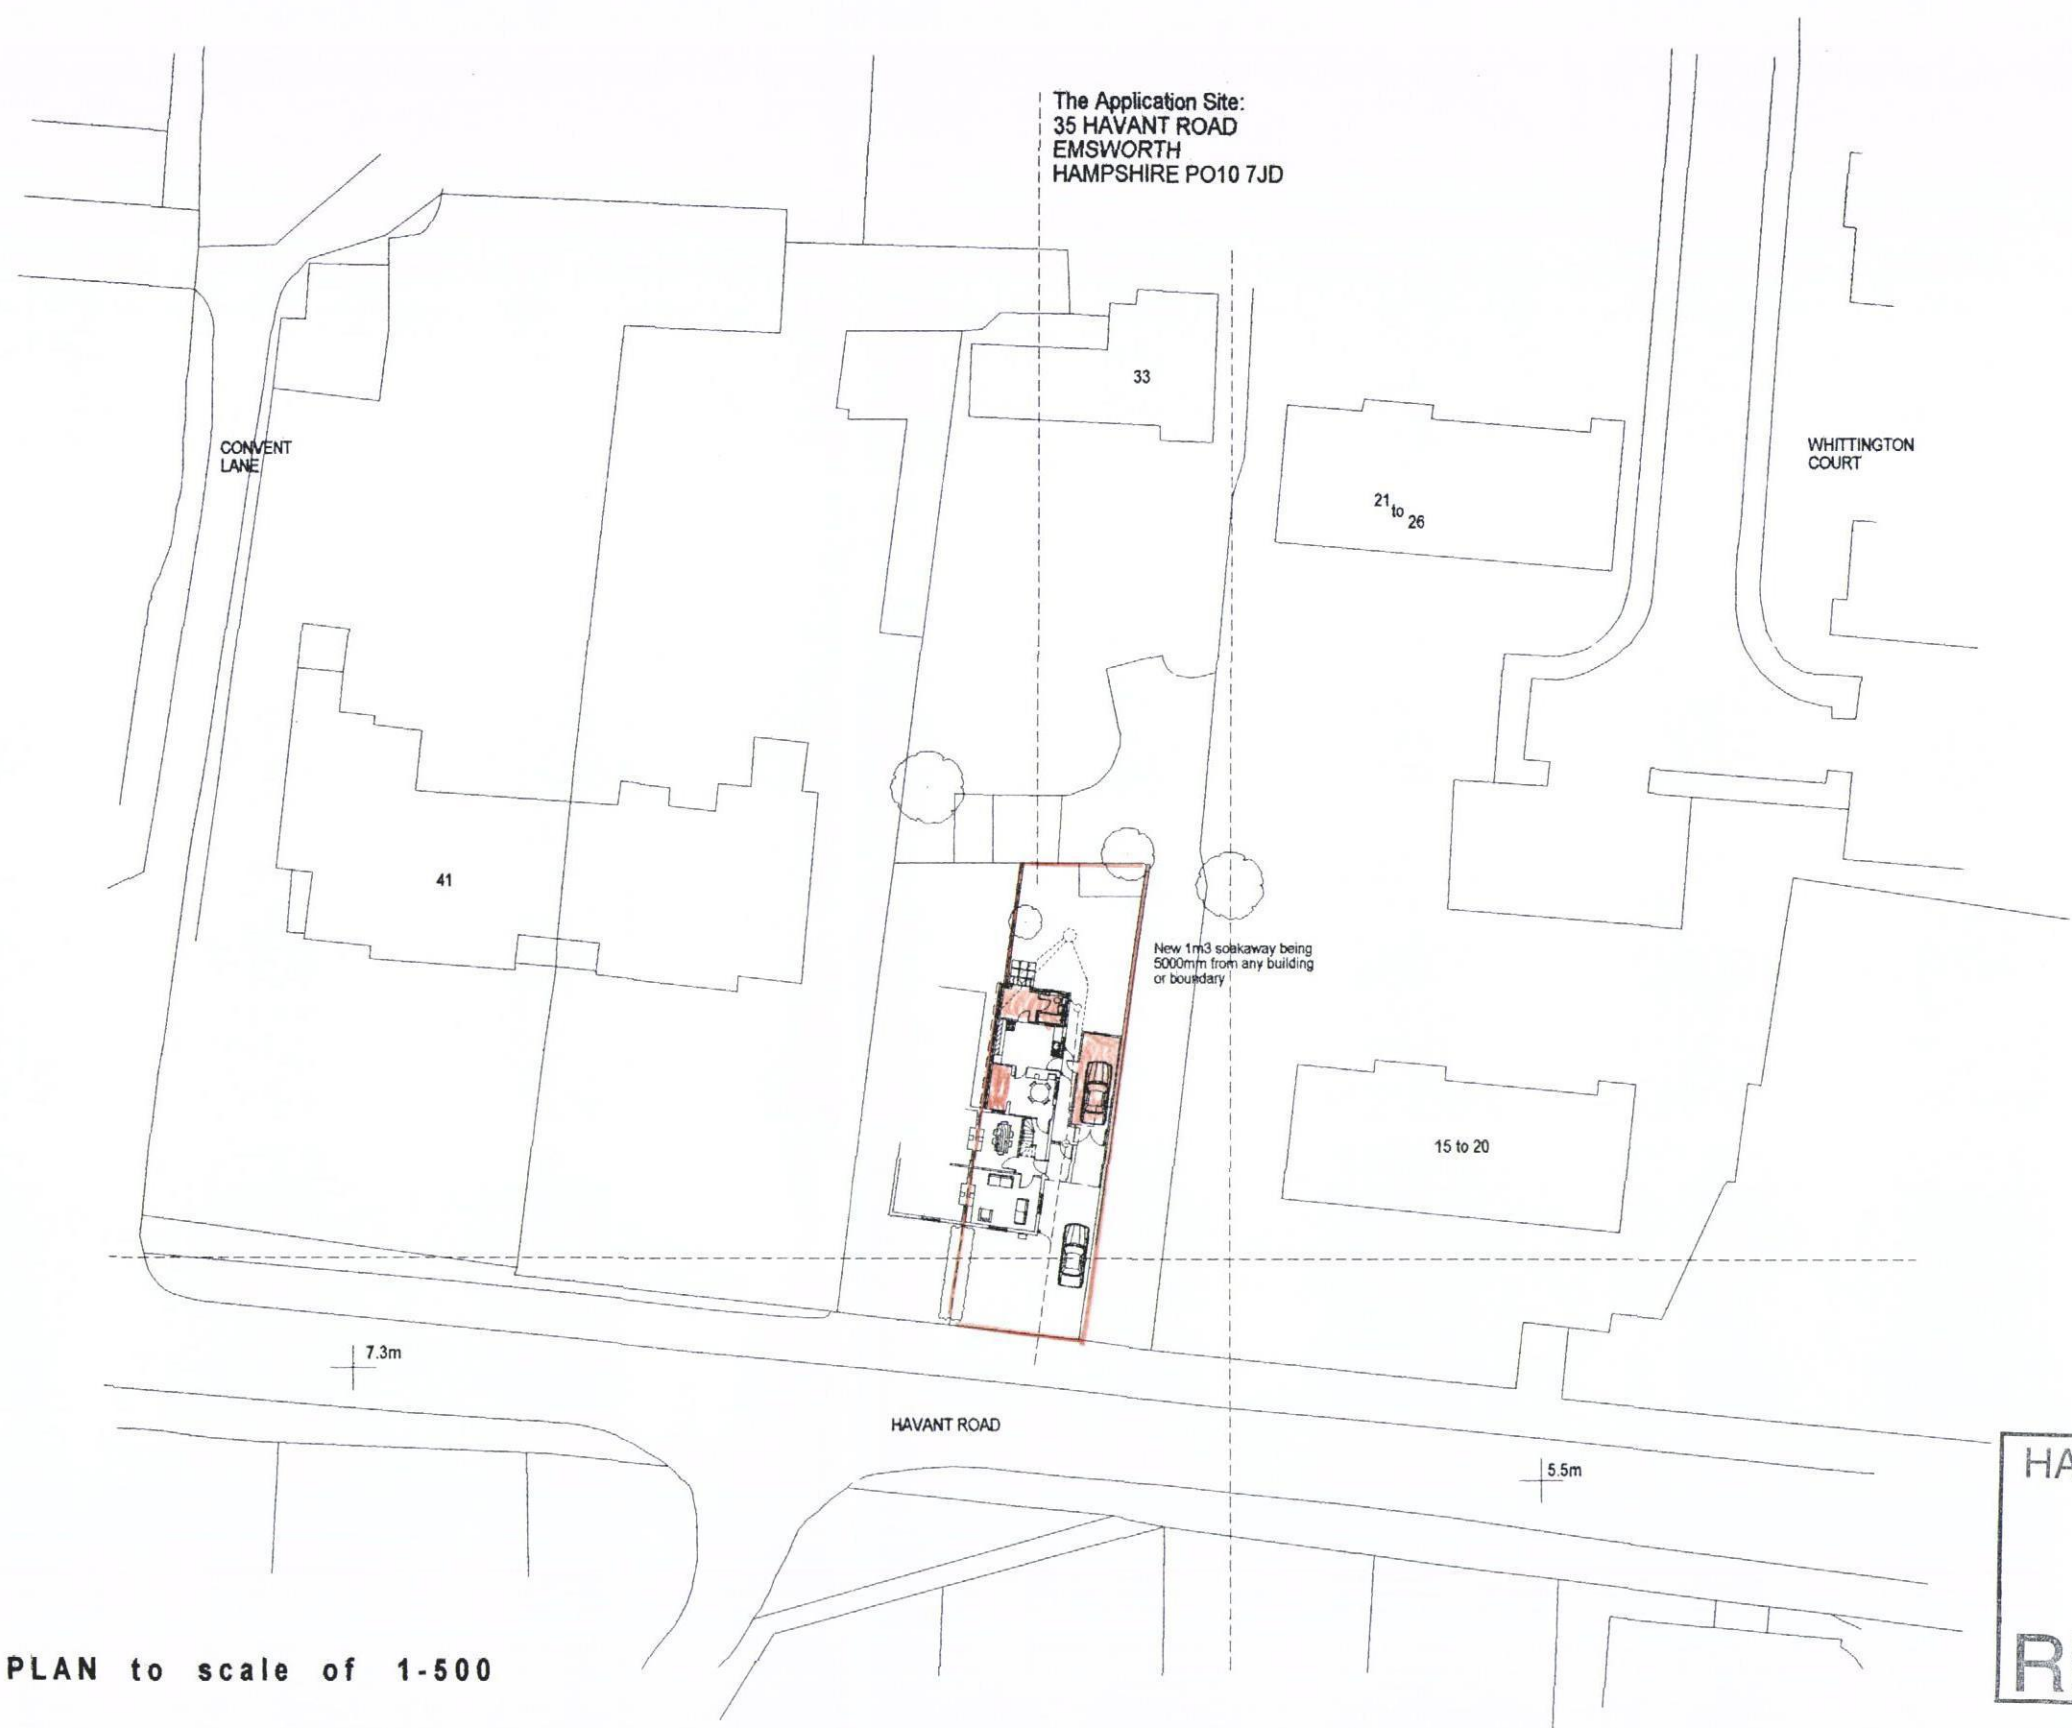

SITE BLOCK PLAN to scale of 1-500

HAVANT BOROUGH
COUNCIL

19 NOV 2012

RECEIVED

CLIENT:	Mr and Mrs Sinclair - 35 Havant Road Emsworth Hampshire PO10 7JD	DESCRIPTION:	Proposed Block Plan
PROJECT:	Proposed Single Storey Extension and Alterations to a Listed Building	SCALE:	1:500
DATE:	November 2012	REVISION:	
		DRAWING No:	12180/ 4

DRAWING MUST BE READ WITH NOTES. DIMENSIONS AND DETAILS TO BE CHECKED ON SITE BEFORE PRICING AND CONSTRUCTION

© COPYRIGHT RESERVED

